ORIGINAL

TOWNSHIP Nº 26 SOUTH, RANGE Nº 57 EAST, MOUNT DIABLO MERIDIAN, NEVADA.

FRACTIONAL.

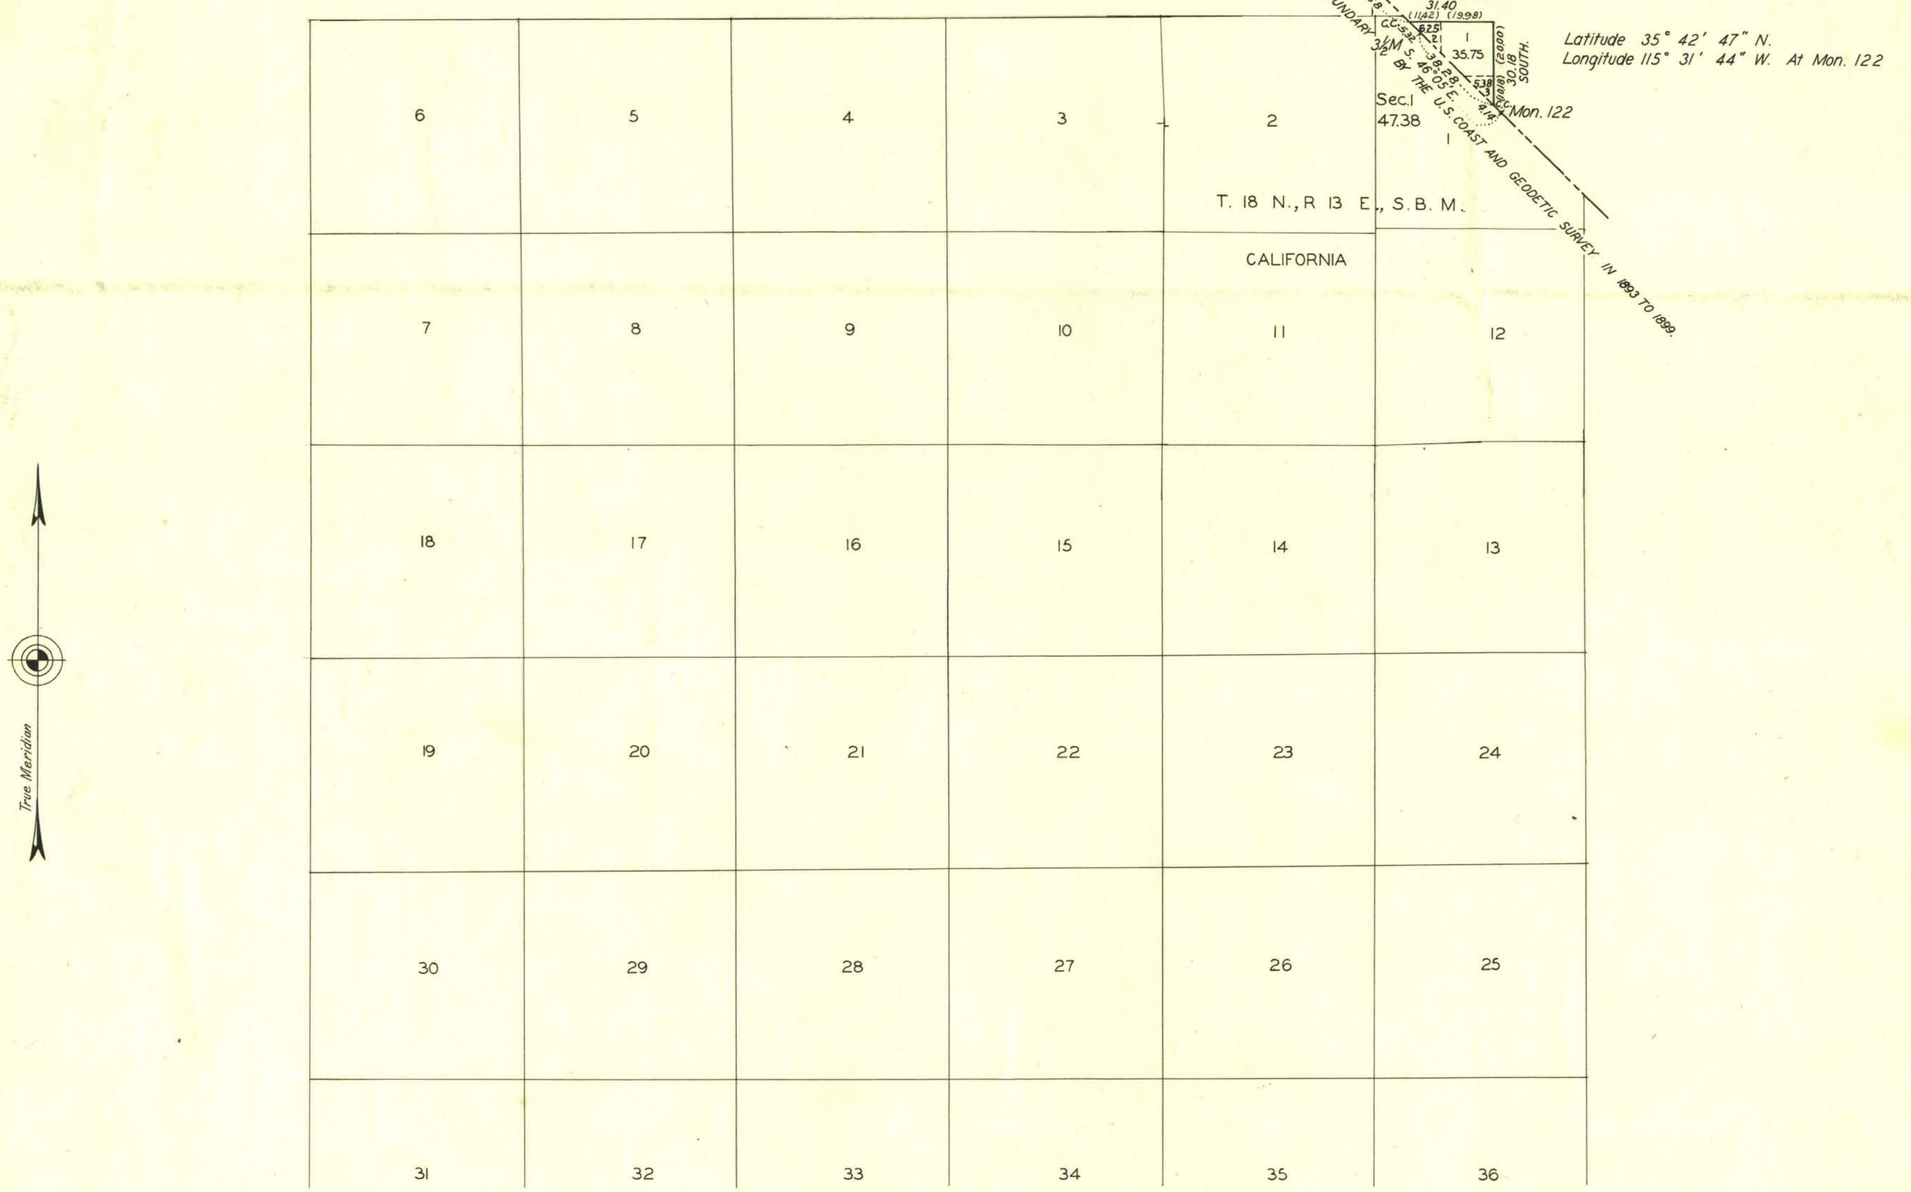

10 5 0 10 20 40 80

Scale: 40 Chains to an Inch. Area Surveyed 47.38 Acres.

LINES DESIGNATED	BY WHOM SURVEYED	GROUP Nº	GROUP DATE	MILEAGE MLS.	MILEAGE CHS.	WHEN SURVEYED BEGUN	WHEN SURVEYED COMPLETED
EXTERIOR, E. BDY. CONNECTION	ROGER F. WILSON	205 CALIF.	OCT. 11, 1927		30.18 4.14	JUNE 28, 1932	JUNE 28, 1932
N. & E. BDRS.	T. A. MAGEE					1883	

O.B.T.

Office of U. S. Supervisor of Surveys
Denver, Colorado, August 28, 1933.

The above plat of Township No. 26 South, Range No. 57 East, of the Mount Diablo Meridian, Nevada, is strictly conformable to the field notes of the survey thereof which have been examined and approved.

U. S. Supervisor of Surveys.

DEPARTMENT OF THE INTERIOR
GENERAL LAND OFFICE
Washington, D.C., October 6, 1933.

The survey represented by this plat having been correctly executed in accordance with the requirements of law and the regulations of this office, is hereby accepted.

Assistant Commissioner.

2429

T 26 S., R. 57 E.