Township No. 31 North, Range No. 33 East, Mt. Diablo Meridian.

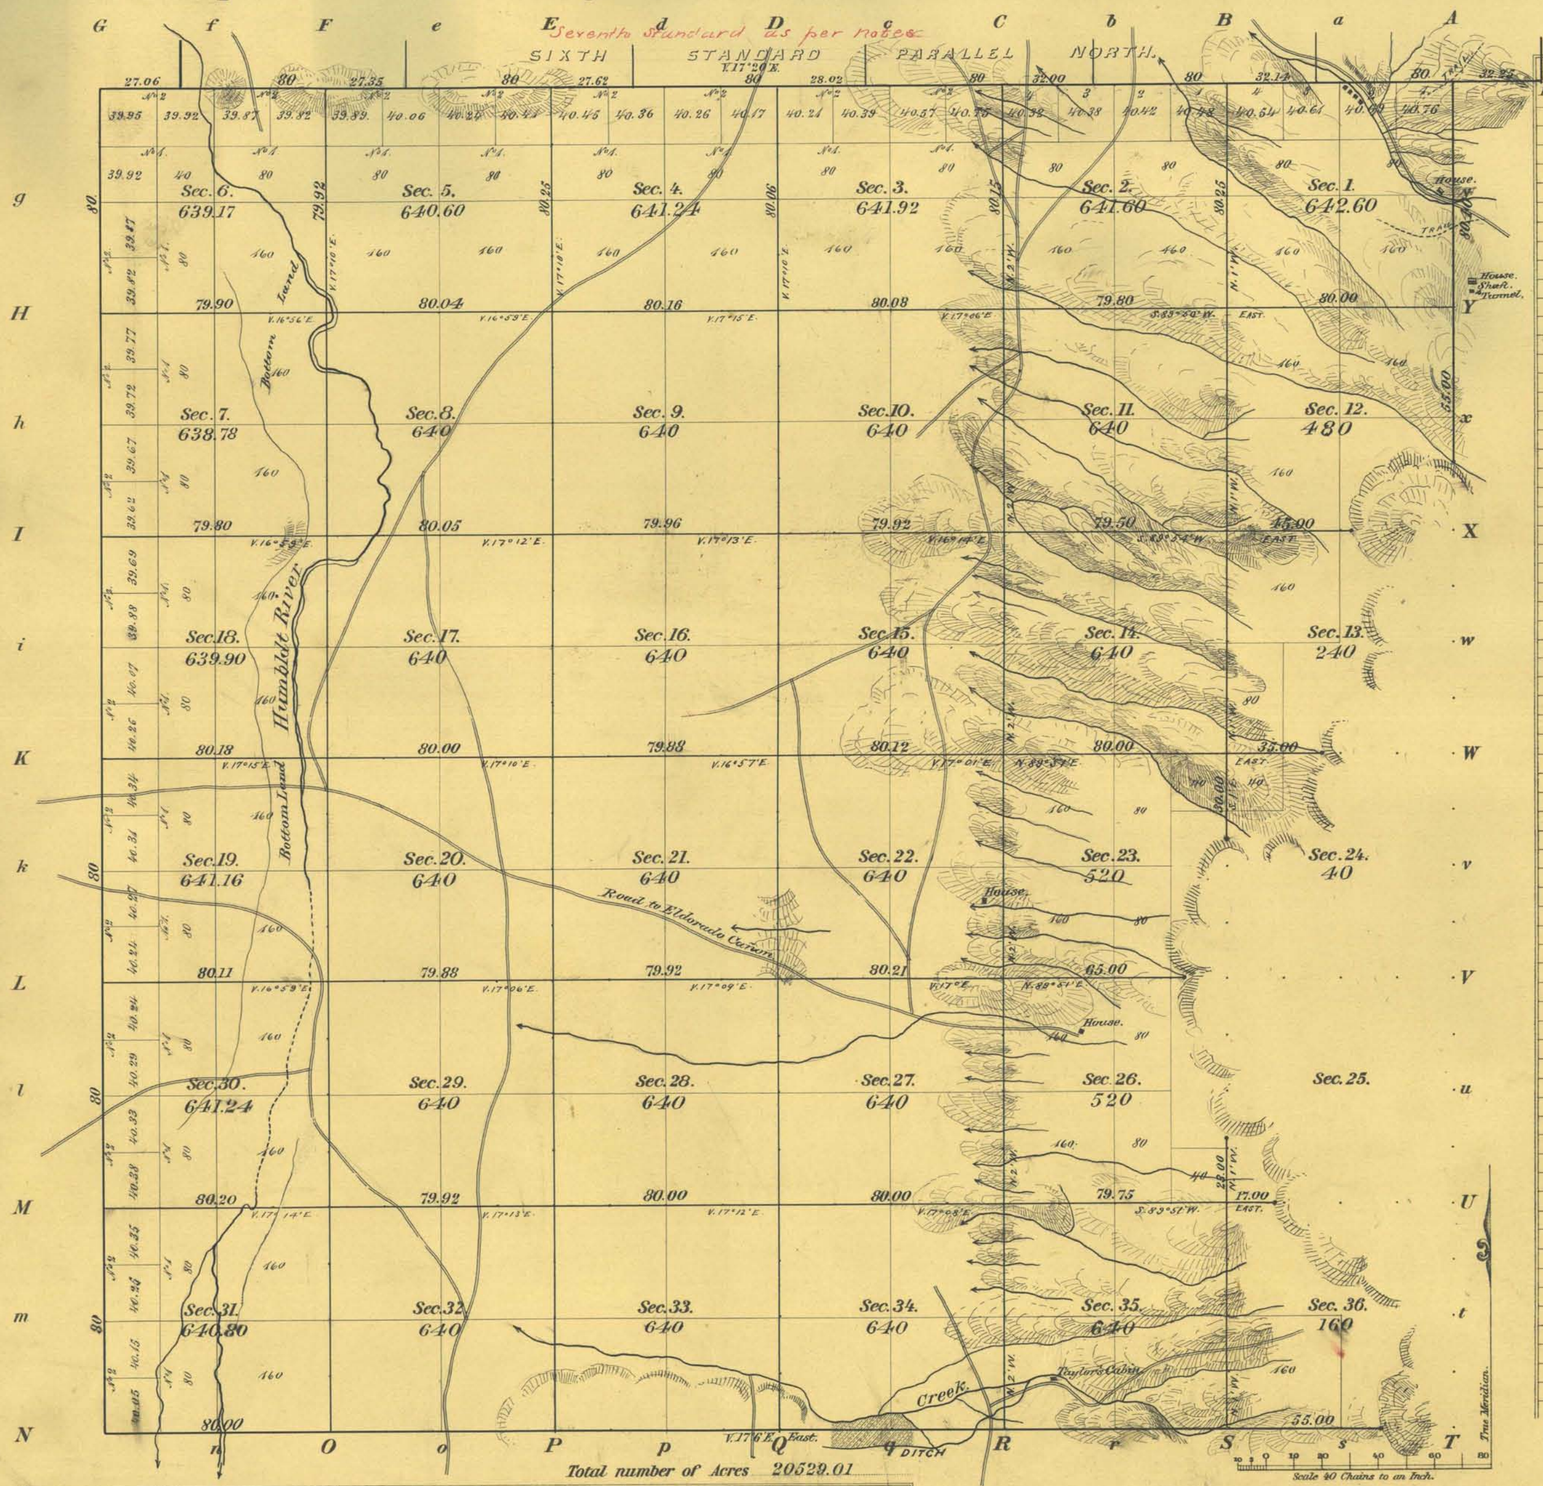

Total number of Acres 20529.01

Meanders of								
Posts	Courses	Ch.s Lk.s	Posts	Courses	Ch.s Lk.s	Posts	Courses	Ch.s Lk.s

Surveys Designated	By Whom Surveyed	Date of Contract	Amount of Surveys M.	Ch.s	Lk.s	When Surveyed	No. of Contract
Township lines	H. B. Maxson	Jan. 19th 1893.	5	30	40	1893	199
Subdivisions	"	"	17	54	45	"	"
Standard.	"	"	3	0	0	"	"
Connections	"	"	1	16	40	"	"

The above Map, of Township No. 31 North, of Range No. 33 East, Mt. Diablo Meridian, is strictly conformable to the field notes of the survey thereof on file in this Office which have been examined and approved.

Surveyor General's Office,
Reno Nev., Dec. 23rd 1893.

Geo. H. Tourtillin
Sur.r Gen.l

0932

T 31 N, R 33 E. VD