Township No. 31 North Range No. 36 East Mount Diablo Meridian

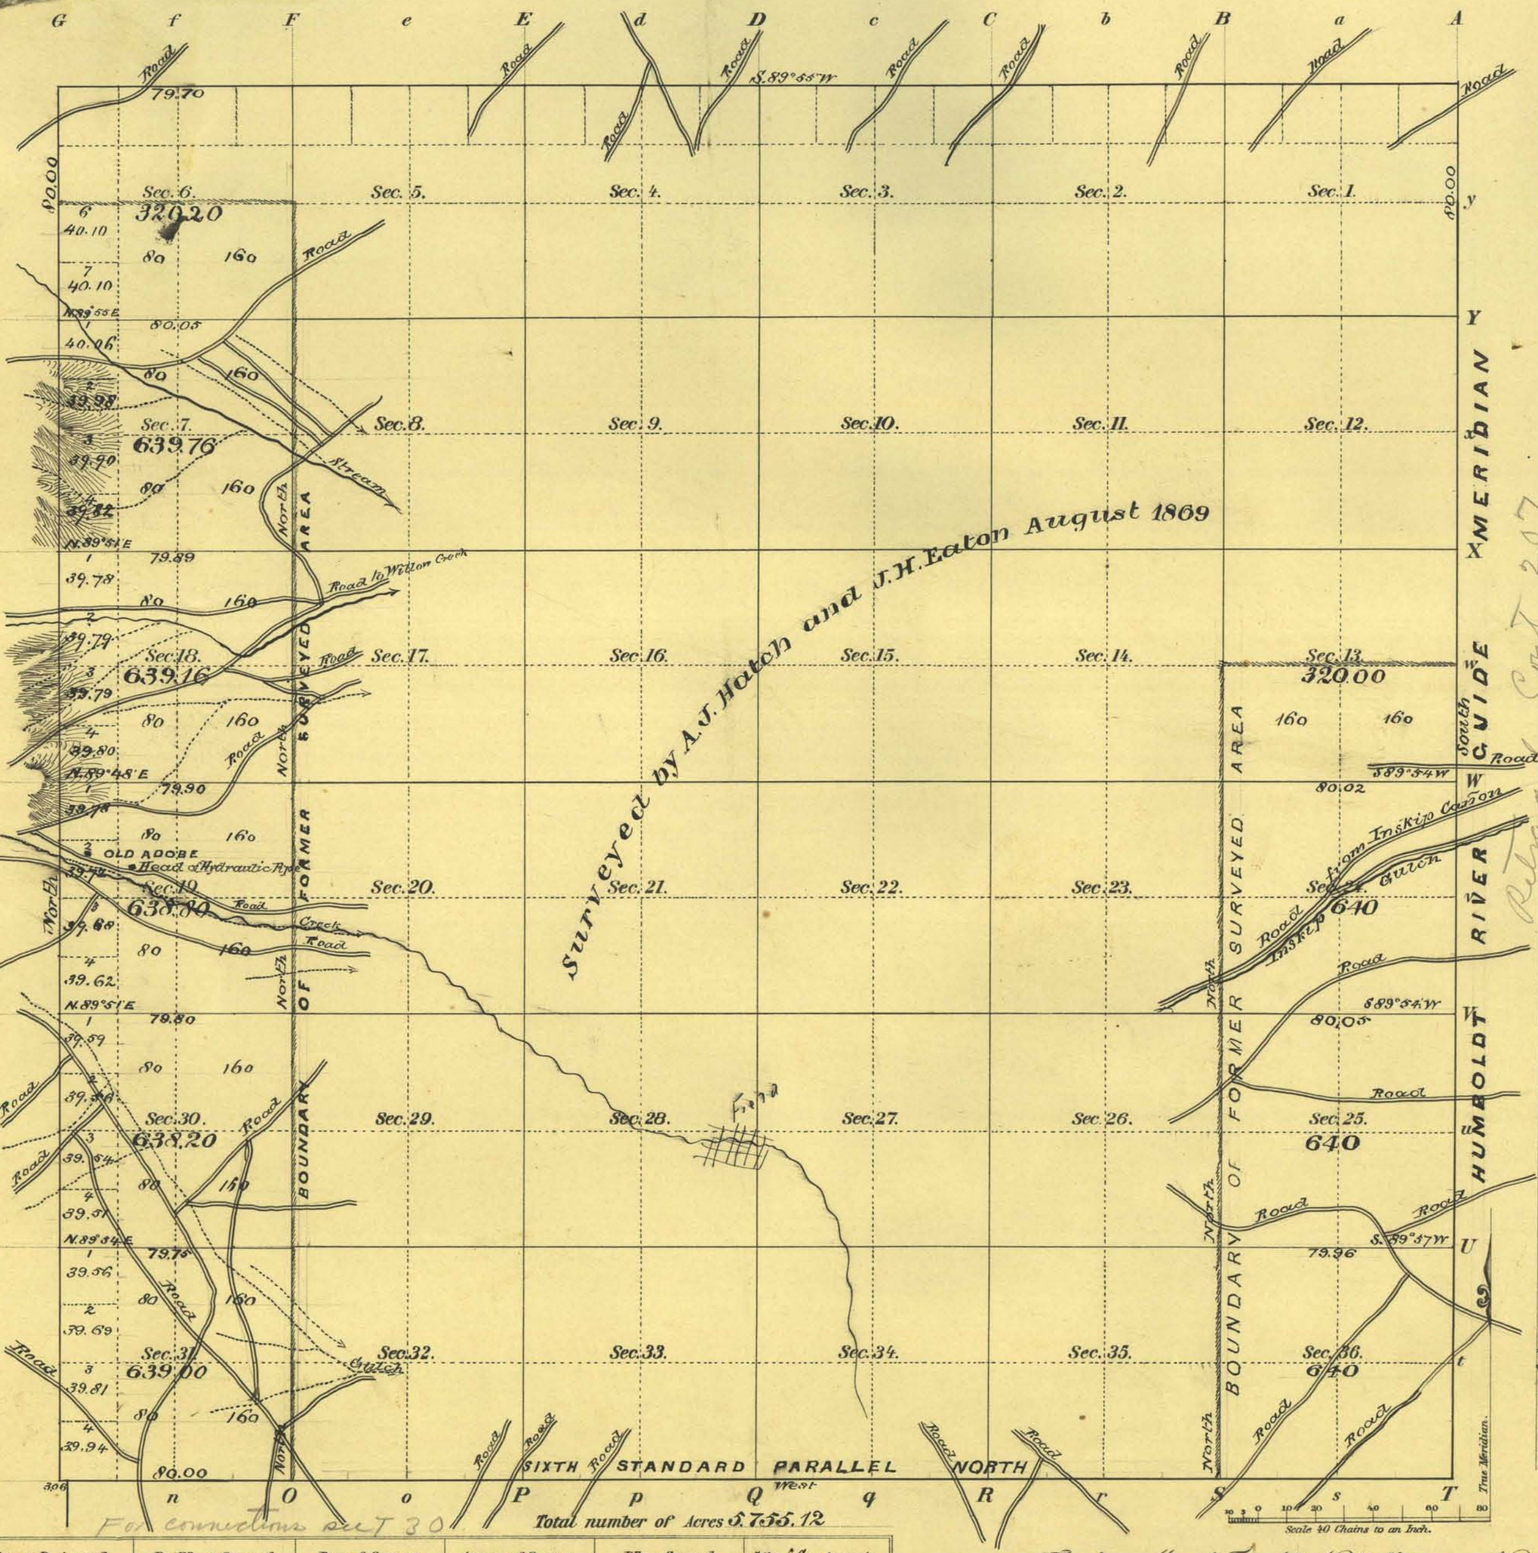

Meanders of								
Posts	Courses	Ch.s Lk.s	Posts	Courses	Ch.s Lk.s	Posts	Courses	Ch.s Lk.s

Latitude	40° 22' N.
Longitude	118° 00 W.
Mean Mag. decl.	18. 20. E.

For connections see T 30

Total number of Acres 6,755.12

Surveys Designated	By Whom Surveyed	Date of Contract	Amount of Surveys M. Ch.s Lk.s	When Surveyed	No. of Contract	
Township lines W. B.	H. B. Maxon	Sept. 5th 1894	6. 00. 00	May 18th 1895	207	Retraced
Subdivisions	" " "	" " "	18 79. 42	" 20 to 21st "	"	
Standard S. B.	"	" " "	4 00 00	" 18th "	"	Retraced
Meridian E. B.	W. Epler	June 12th 1867	6 00 00	1867	1	
Township N. B.	Hatch & Eaton	July 14th 1869	8 79. 70	1869	27	

The above Map, of Township No. 31 North, of Range No. 36 East Mount Diablo Meridian, is strictly conformable to the field notes of the survey thereof on file in this Office, which have been examined and approved.

Surveyor Generals Office.
Reno Nevada
October 18th 1895

Clayton Belknap
Sur. Gen.

T 31 N., R 35 E.