Township No. 31N. Range No. 46E. Mt Diablo Meridian Nevada.

G f F e E d D c C b B a A

g	Sec. 6.	Sec. 5.	Sec. 4.	Sec. 3.
H				
h	Sec. 7.	Sec. 8.	Sec. 9.	Sec. 10.
I				
i	Sec. 18.	Sec. 17.	Sec. 16.	Sec. 15.
K				
k	Sec. 19.	Sec. 20.	Sec. 21.	Sec. 22.
L				
l	Sec. 30.	Sec. 29.	Sec. 28.	Sec. 27.
M				
m	Sec. 31.	Sec. 32.	Sec. 33.	Sec. 34.

Surveyed in 1872 by Hatch, Eaton, and Smyles; Contract 51.

Boundary of Former Surveyed Area

Resurvey

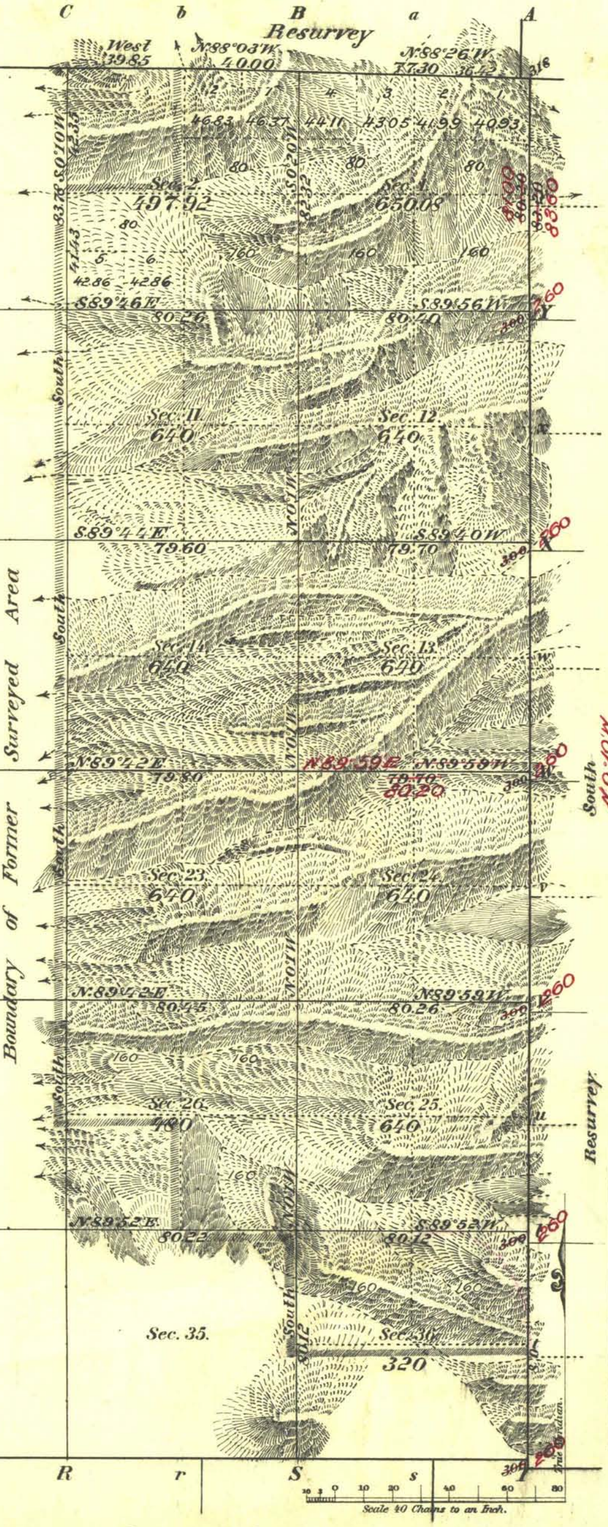

Meanders of								
Posts	Courses	Ch.s Lk.s	Posts	Courses	Ch.s Lk.s	Posts	Courses	Ch.s Lk.s

Latitude	40°29'N.
Longitude	117°19'W.
Mean Mag. Dec.	17°30'E

Accepted by GLO August 1904

n Sixth o Standard Parallel North q R r S s

Total number of Acres 6428.00

Surveys Designated	By Whom Surveyed	Date of Contract	Amount of Surveys M.	Ch.s	Dec.s	When Surveyed	Contract No.
Township lines E	Henry Thurtell	Nov. 29th 01.	3	3	20	June 27th 1902	229.
Subdivisions	" "	" " "	14	02	61	July 19th-21st "	"
Res. "	" "	" " "	7	4	12	" 17th-18th "	"
" E. Bdry.	" "	" " "	3	00	00	June 27th "	"
" N. "	" "	" " "	1	77	15	July 16th "	"
Connections	" "	" " "		3	18	1902	"
Old Work	Hatch, Eaton & Smyles	August 31st 1872				1872	51.

The above Map of Township No. 31N. of Range No. 46E. Mt Diablo Meridian Nevada is strictly conformable to the field notes of the survey thereof on file in this Office, which have been examined and approved.

Surveyor Generals Office, Reno, Nevada, October 21st 1903. Matthew Kyle Sur.r Gen.l

See Supplemental plat approved Feb 11 1905

T 31 N., R 46 E

THE NORRIS PETERS CO., LITHO., WASHINGTON, D. C.