OFFICIALLY FILED
NEVADA STATE OFFICE
10:00 A.M., May 26, 1989

ORIGINAL

TOWNSHIP 31 NORTH, RANGE 55 EAST, OF THE MOUNT DIABLO MERIDIAN, NEVADA

DEPENDENT RESURVEY

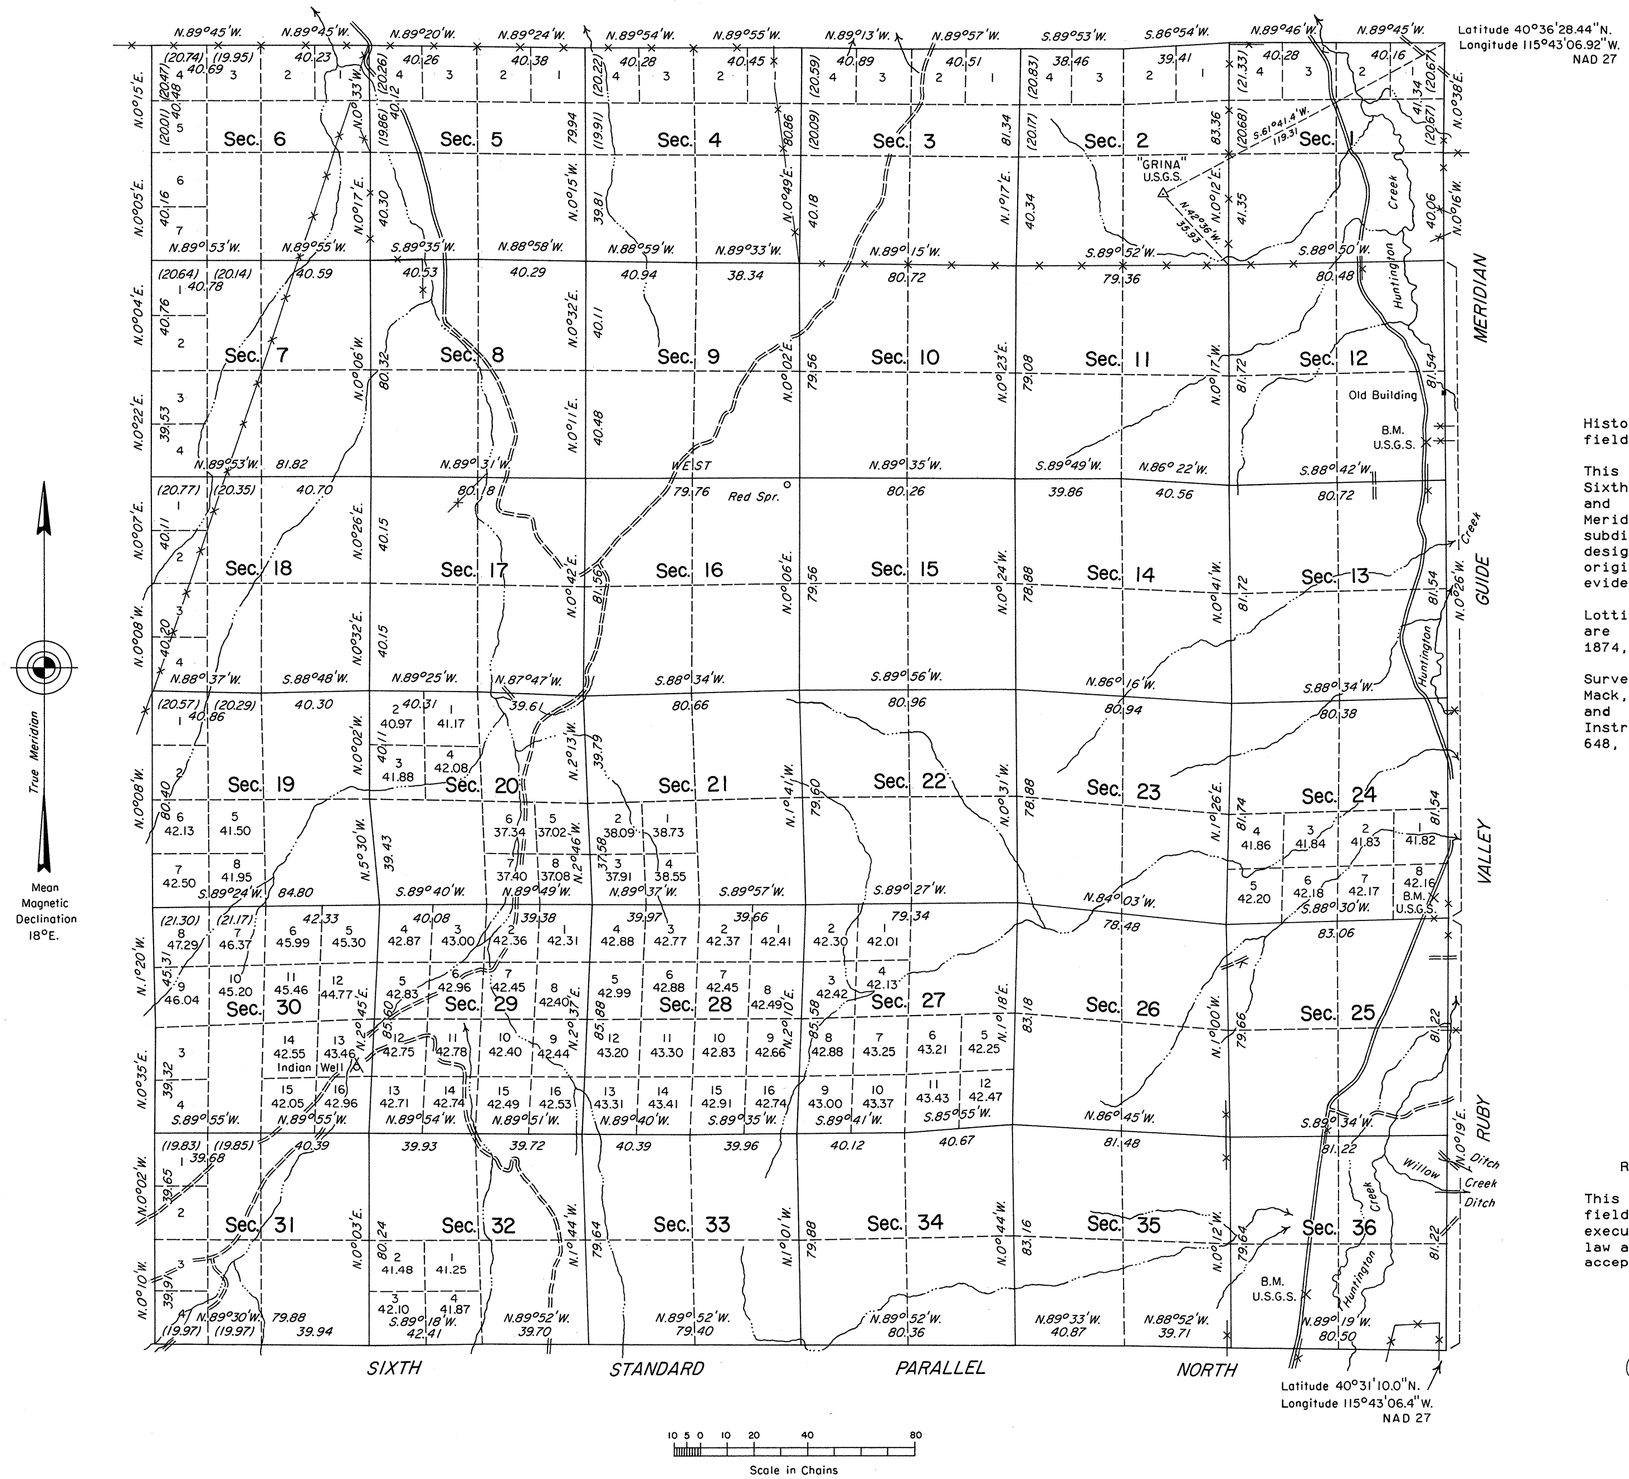

History of the earlier surveys is contained in the field notes.

This plat represents the dependent resurvey of the Sixth Standard Parallel North, through R. 55 E., and the east boundary (Ruby Valley Guide Meridian), north and west boundaries and the subdivisionals lines of T. 31 N., R. 55 E., designed to restore the corners in their true original locations according to the best available evidence.

Lottings and areas, except as indicated hereon, are as shown on the plats approved October 14, 1874, February 20, 1897 and June 29, 1907.

Survey executed by Neil R. Forsyth and James A. Mack, Cadastral Surveyors, beginning June 4, 1987, and completed July 15, 1987, under Special Instructions dated May 27, 1987, for Group No. 648, Nevada.

UNITED STATES DEPARTMENT OF THE INTERIOR
BUREAU OF LAND MANAGEMENT

Reno, Nevada May 17, 1989

This plat is strictly conformable to the approved field notes, and the survey, having been correctly executed in accordance with the requirements of law and the regulations of this Bureau, is hereby accepted.

For the Director

Lacel E. Bland

Chief Cadastral Surveyor

T.31N., R.55E., M.D.M.