Township No. 32 N Range No. 33 E Mt. Diablo Meridian Nevada

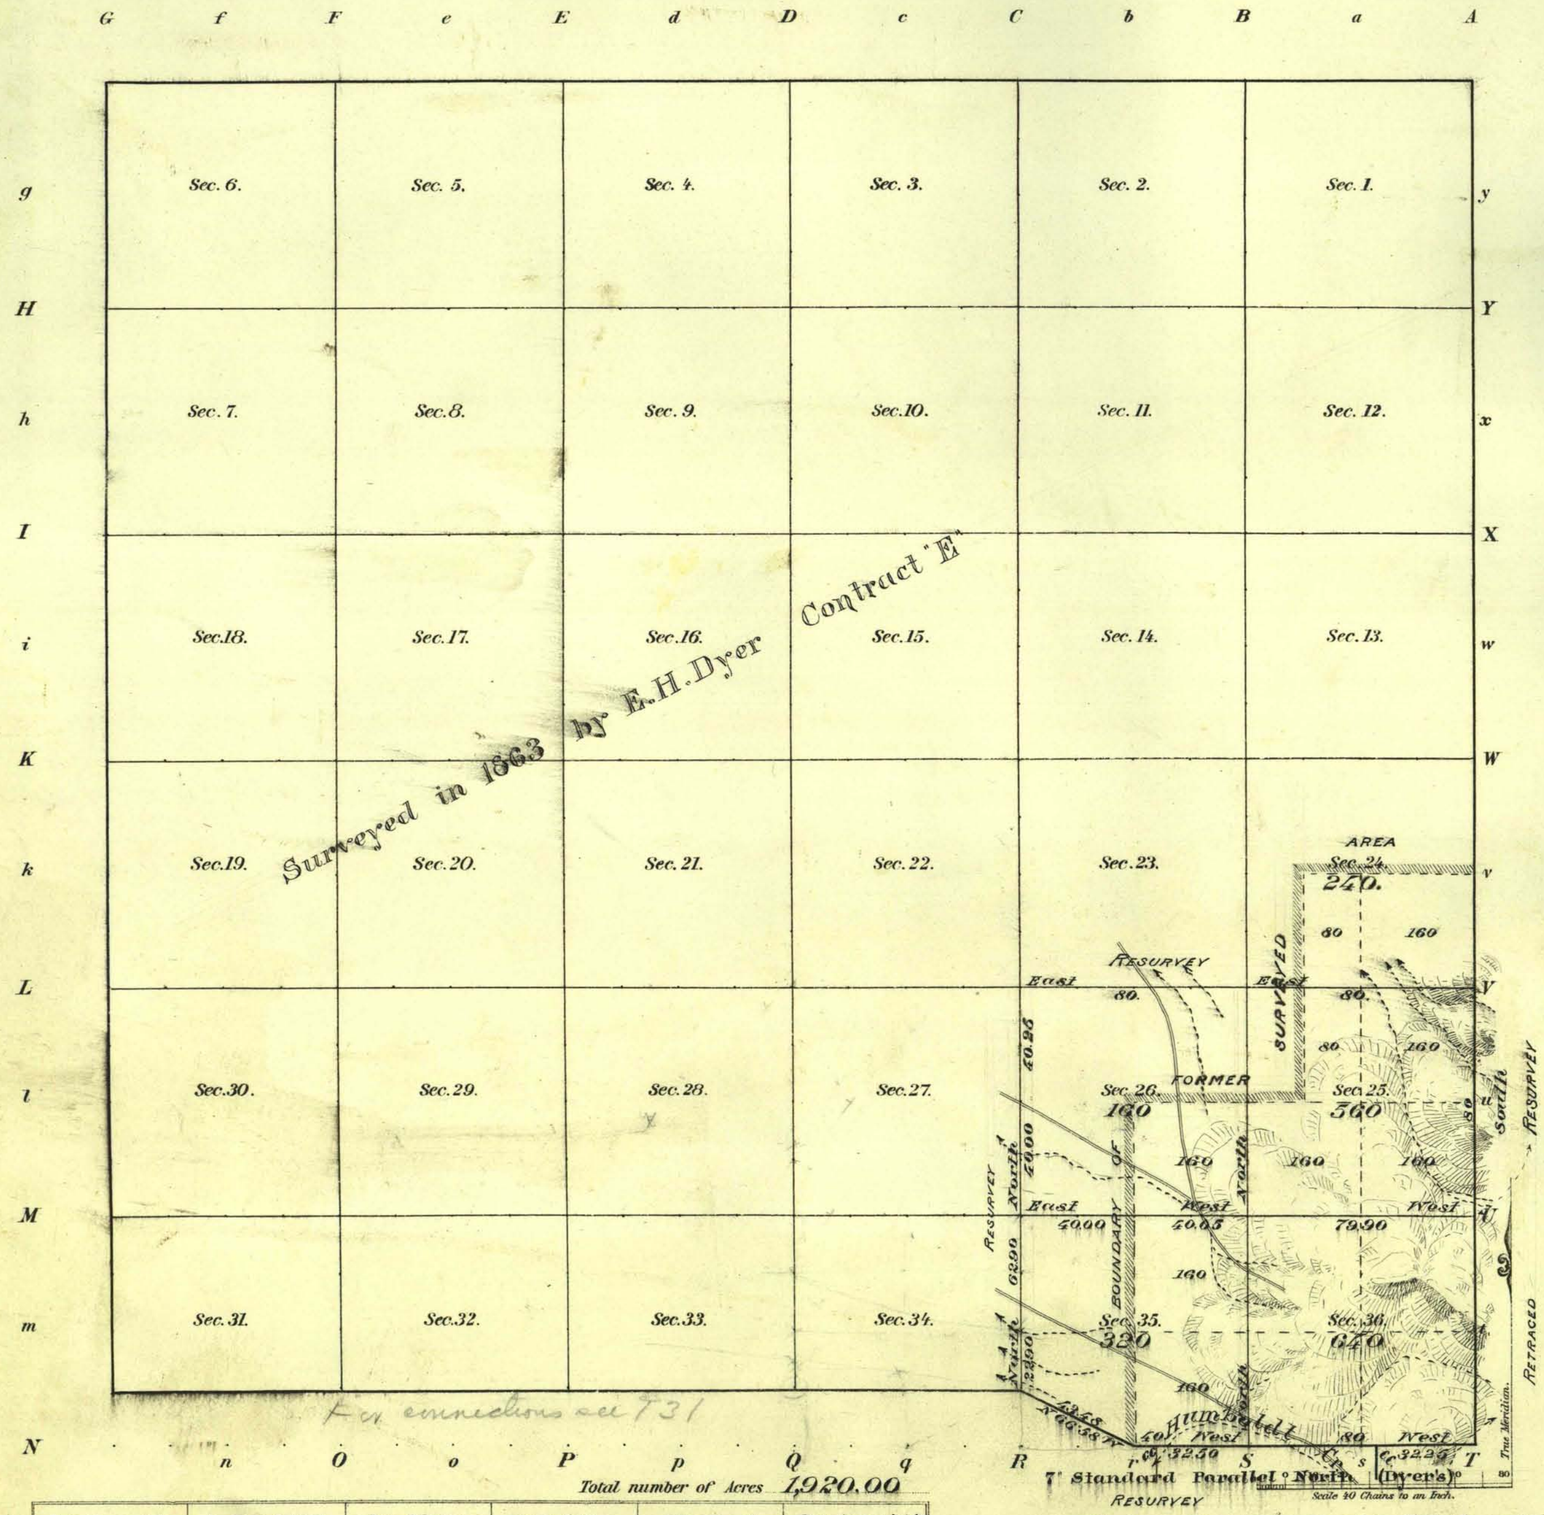

For connections see T31

Total number of Acres 1,920.00

Surveys Designated	By Whom Surveyed	Date of Contract	Amount of Surveys M.	Ch.s	Lk.s	When Surveyed	Contract No.
Res. Township lines E	Frank H. Criss	May 31" 1900	1	00	00	June 2" 1901	224
Subdivisions	" " "	" " "	2	79	95	" 3" "	"
Res "	" " "	" " "	4	73	15	" 2" "	"
Tp. Lines Retr'd	" " "	" " "	1	00	00	" " "	"
Res. 7" Stand.	" " "	" " "	2	00	00	" 1-4" "	"
Connections	" " "	" " "		17	00	" — "	"
Old Work	E. H. Dyer	Oct. 1" 1863				1863	"E"

Meanders of								
Posts	Courses	Ch.s Lk.s	Posts	Courses	Ch.s Lk.s	Posts	Courses	Ch.s Lk.s

LATITUDE 40°35'N
LONGITUDE 118°11'49"W
MEAN MAG. DEC. 18°30'E

Accepted by G.L.O. March 4th 1903.

The above Map, of Township No. 32 N, of Range No. 33 E Mt. Diablo Meridian, Nevada, is strictly conformable to the field notes of the survey thereof on file in this Office, which have been examined and approved.

Surveyor General's Office.
Reno Nevada, Nov. 29" 1902

Matthew Kyle
Sur.r Gen.l

4

0938

VD

T32N, R33E.

THE NORRIS PETERS CO., LITHO., WASHINGTON, D. C.