ORIGINAL

OFFICIALLY FILED
NEVADA STATE OFFICE
10:00 A.M. Sept. 6, 1973

TOWNSHIP 34 NORTH, RANGE 43 EAST, OF THE MOUNT DIABLO MERIDIAN, NEVADA

DEPENDENT RESURVEY

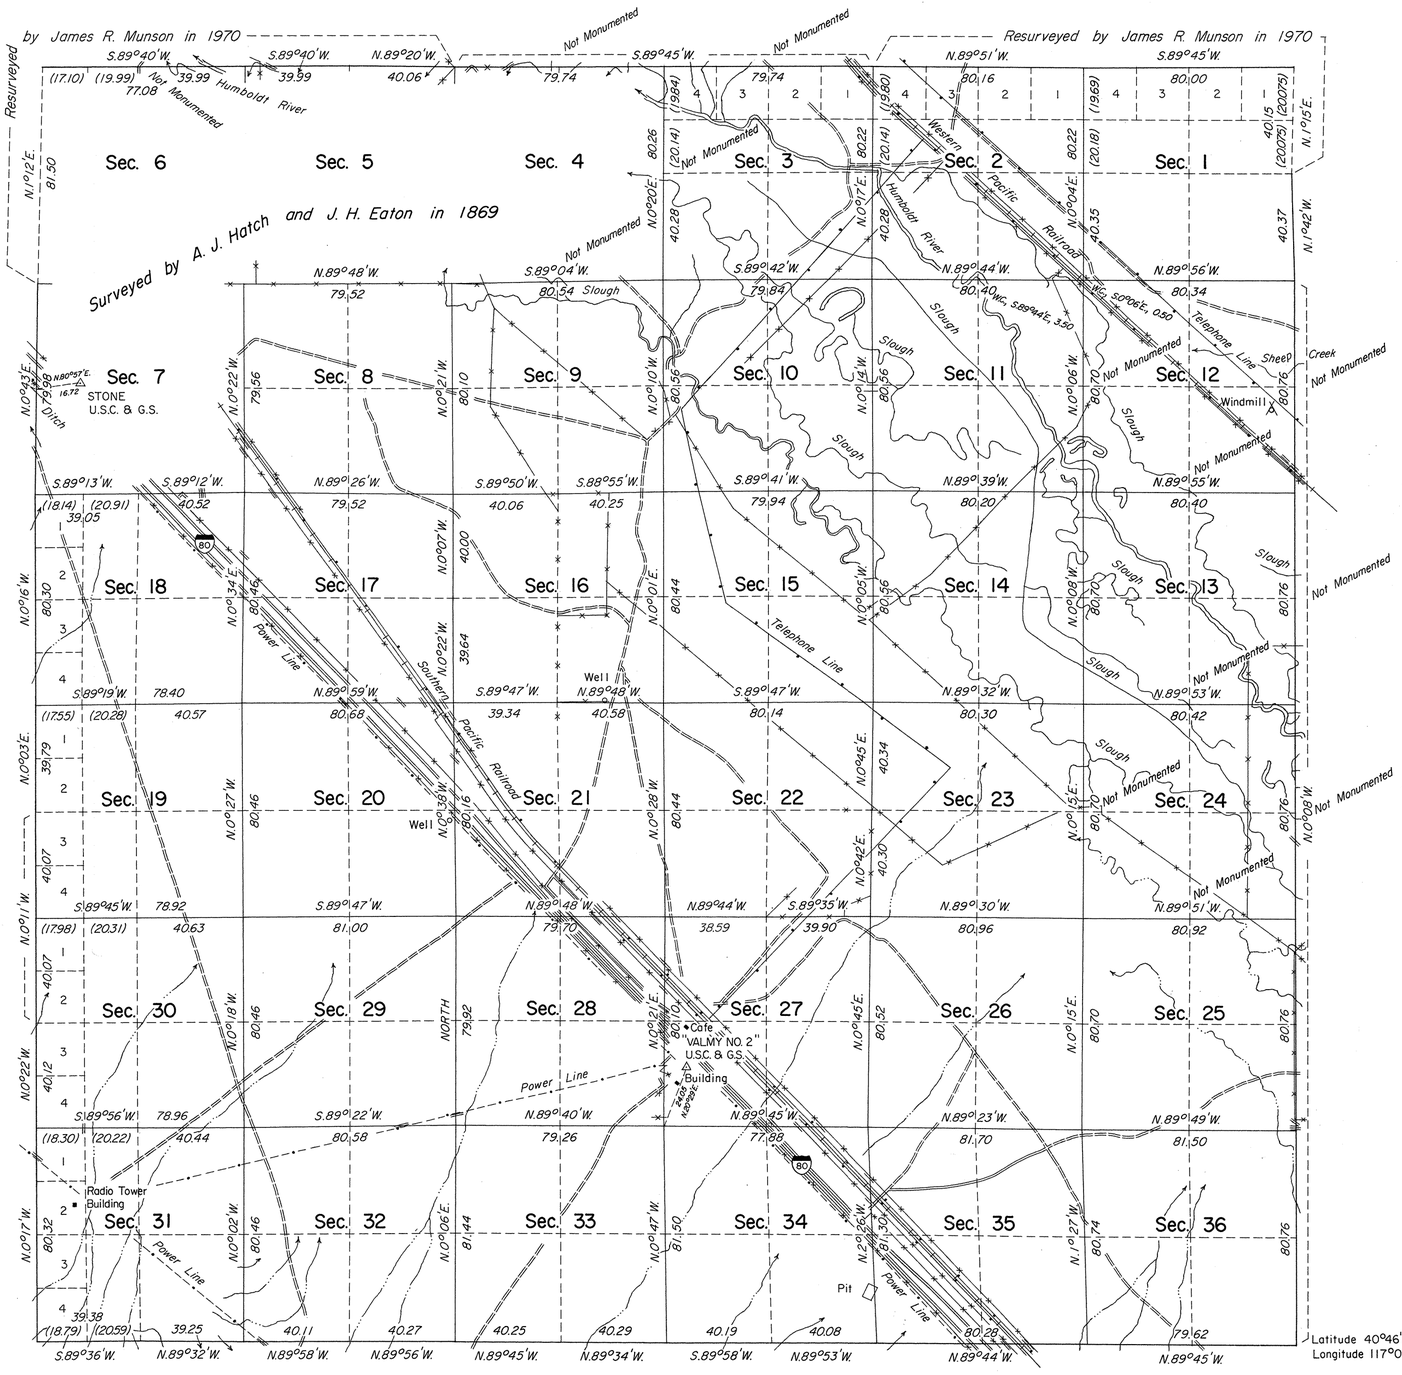

Area Resurveyed 20,399.38 Acres

History of the earlier surveys is contained in the field notes.

This plat represents a dependent resurvey of the south boundary portions of the east, west, and north boundaries, and a portion of the subdivisional lines of T. 34 N., R. 43 E., designed to restore all corners in their original locations according to the best available evidence.

Lottings and areas are as shown on the plat approved May 12, 1869.

Survey executed by James R. Munson, Cadastral Surveyor, November 1 to December 2, 1971, under Special Instructions dated October 21, 1971, for Group 484, Nevada.

UNITED STATES DEPARTMENT OF THE INTERIOR
BUREAU OF LAND MANAGEMENT
Washington, D.C. June 7, 1973

This plat is strictly conformable to the approved field notes, and the survey, having been correctly executed in accordance with the requirements of law and the regulations of this Bureau, is hereby accepted.

For the Director

Clark L. Gumm

Chief, Division of Cadastral Survey