Township No. 35 North Range No. 53 East Mount Diablo Meridian

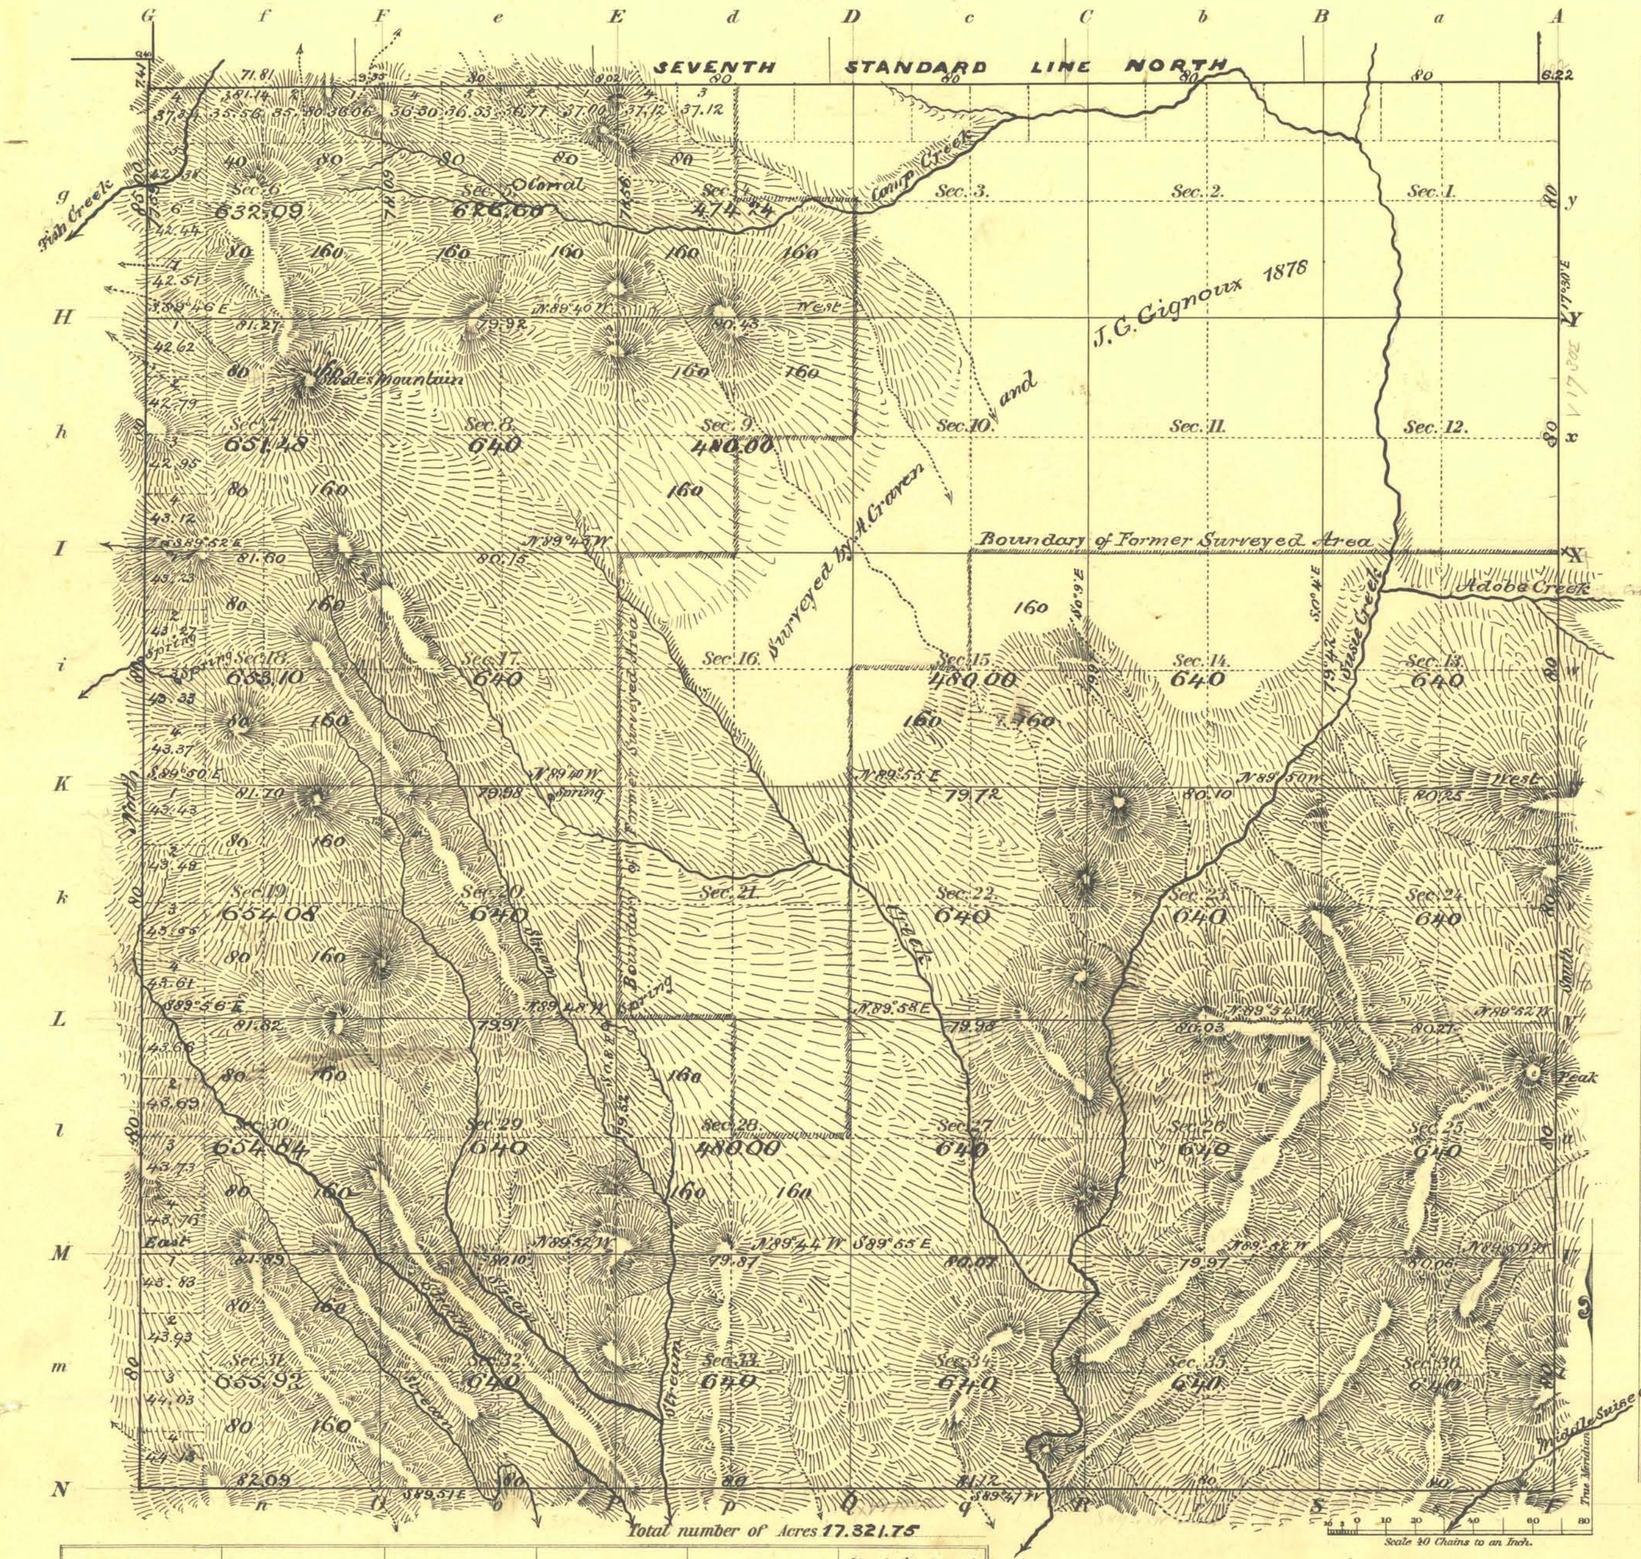

Total number of Acres 17.321.75

Surveys Designated	By Whom Surveyed	Date of Contract	Amount of Surveys M.	Ch.s	Lk.s	When Surveyed	No. of Contract
Township lines	H. B. Mayon	Feb.y 17th 1896	10	03	21	May 1896	210
Subdivisions	" " "	" " "	39	04	55	May 26th to 31st 1896	"
Standard N. B	" " "	" " "		71	81	May 15th 1896	"
Township N. B.	" " "	Jun.y 19th 1893	6	05	00	1895	199
Standard N. & S. B	Craven & Cignoux	April 29th 1878	7	00	00	1878	79
Subdivisions	" "	" " "	21	00	42	"	"
Connections	H. B. Mayon	Feb.y 17th 1896		17	37	May 1896	210

Meanders of

Posts	Courses	Ch.s Lk.s	Posts	Courses	Ch.s Lk.s	Posts	Courses	Ch.s Lk.s

Latitude	40° 51' N.
Longitude	116° 0 W.
Mean Mag. decl.	17° 29 E.

The above Map, of Township N.o 35 North of Range N.o 53 East Mount Diablo Meridian, is strictly conformable to the field notes of the survey thereof on file in this Office, which have been examined and approved.

Surveyor Generals Office.
Reno Nevada
October 28th 1896

Clayton Peckham
Sur.r Gen.l

2105

T 35 N., R 53 E