(4-675M)

Township No. 35 N. Range No. 53 E. Mt. Diablo Meridian

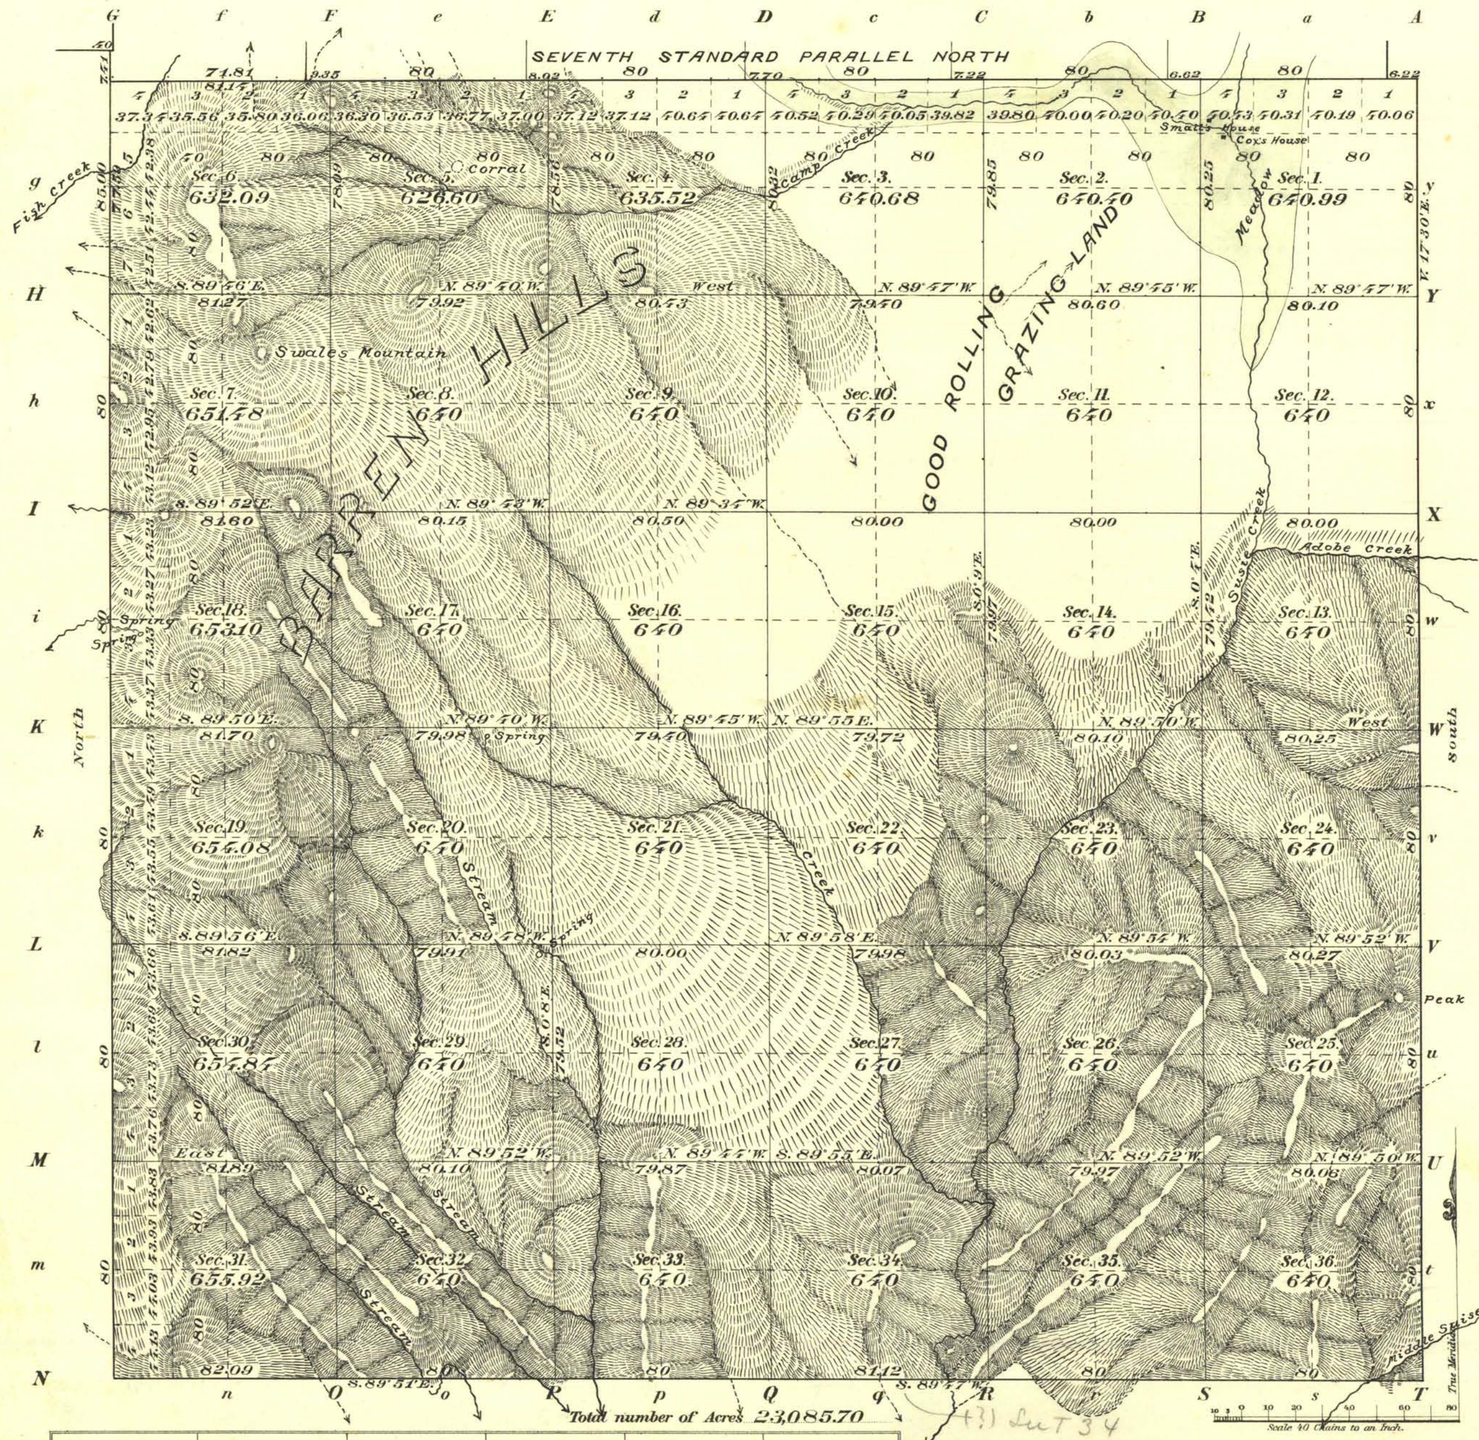

Total number of Acres 23,085.70

Surveys Designated	By Whom Surveyed	Date of Contract	Amount of Surveys M.	Ch²	Lk²	When Surveyed	No. Contr.
Township lines S., E., A	H. B. Maxon	Feb. 17, 1896	10	03	21	May 1896	210
Subdivisions	"	"	39	04	55	May 25-31, "	"
Standard N.B.	"	"		71	81	" 13 "	"
Township W.B.	"	Jan. 19, 1893	6	05	0	1895	199
Standard, N. & E.	Craven & Gignoux	Apr. 29, 1878	7	0	0	1878	79
Subdivisions	"	"	21	0	42	"	"
Connections	H. B. Maxon	Feb. 17, 1896		17	37	May 1896	210

Meanders of

Posts	Courses	Ch² Lk²	Posts	Courses	Ch² Lk²	Posts	Courses	Ch² Lk²

Latitude	40° 51' N.
Longitude	116° 0' W.
Mean Mag. Dec.	17° 29' E.

Compiled
The above Map of Township No. 35 N., of Range No. 53 E.
MT. DIABLO Meridian, NEVADA, is strictly conformable to the field notes of the survey thereof on file in this Office, which have been examined and approved.

Surveyor Generals Office.
RENO, NEV. AUG. 8, 1907

Matthew Kyle
Sur. Gen.l

R. W. N.

THE NORRIS PETERS CO., WASHINGTON, D. C.

T 35 N., R 53 E V.D