OFFICIALLY FILED
NEVADA STATE OFFICE
at 10:00 AM on ~~December 5, 1991~~ February 14, 1992

TOWNSHIP 35 1/2 NORTH, RANGE 33 EAST, OF THE MOUNT DIABLO MERIDIAN, NEVADA

DEPENDENT RESURVEY AND SURVEY

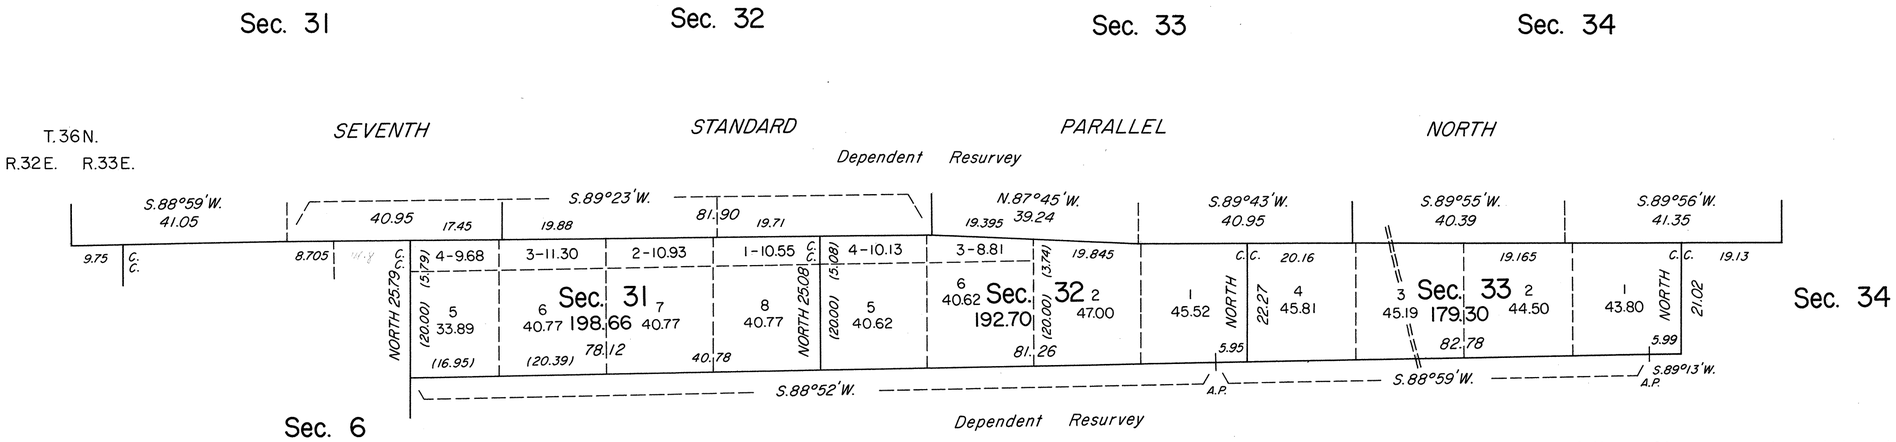

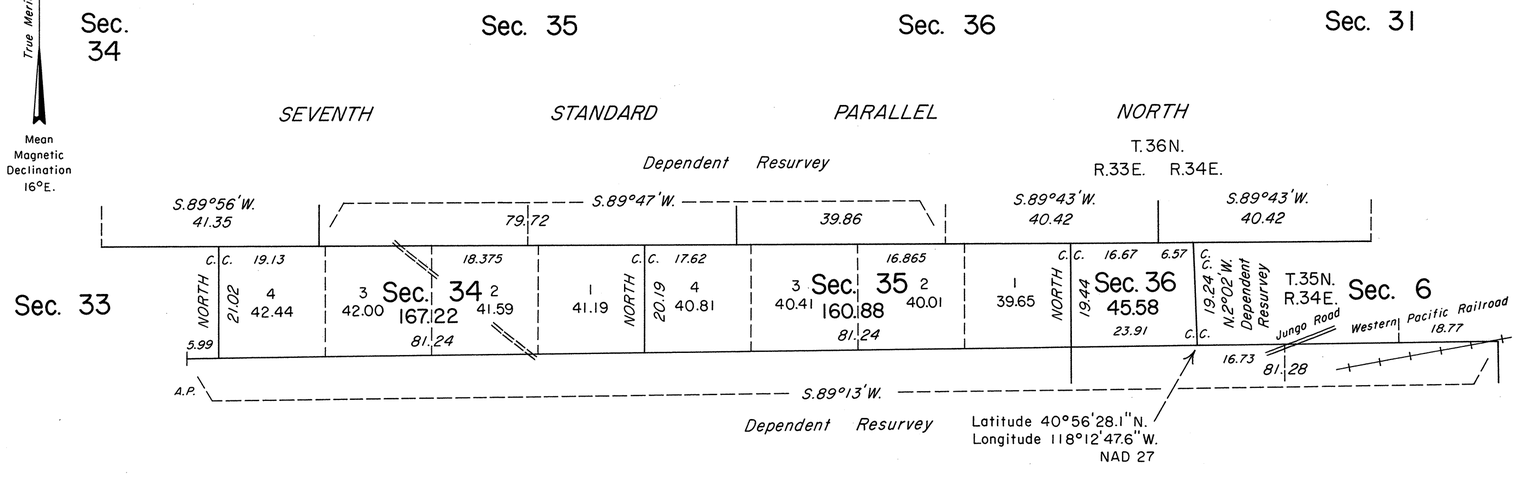

10 5 0 10 20 40 80
Scale in Chains

Area Surveyed 944.34 Acres

History of the earlier surveys is contained in the field notes.

The north boundary of T. 35 N., R. 33 E., the west boundary of T. 35 N., R. 34 E., and the Seventh Standard Parallel North, through Range 34 East, were dependently resurveyed concurrently under this same Group.

This plat represents the dependent resurvey of the Seventh Standard Parallel North, through Range 33 East, designed to restore the corners in their true original locations according to the best available evidence; and the survey of the west boundary and the subdivisional lines of T. 35 1/2 N., R. 33 E., Mount Diablo Meridian, Nevada.

Survey executed by Ronald E. Williams, Cadastral Surveyor, beginning May 26, 1988, and completed October 21, 1988, under Special Instructions dated April 25, 1988, and Supplemental Special Instructions dated August 17, 1988, for Group No. 656, Nevada.

UNITED STATES DEPARTMENT OF THE INTERIOR
BUREAU OF LAND MANAGEMENT

Reno, Nevada September 30, 1991

This plat is strictly conformable to the approved field notes, and the survey, having been correctly executed in accordance with the requirements of law and the regulations of this Bureau, is hereby accepted.

For the Director

John S. Parrish

Chief Cadastral Surveyor, Nevada

JRM

T. 35 1/2 N., R. 33 E., M.D.M.