Filed June 29-94.

Township No. 36 North Range No. 35 East Mt Diablo Meridian

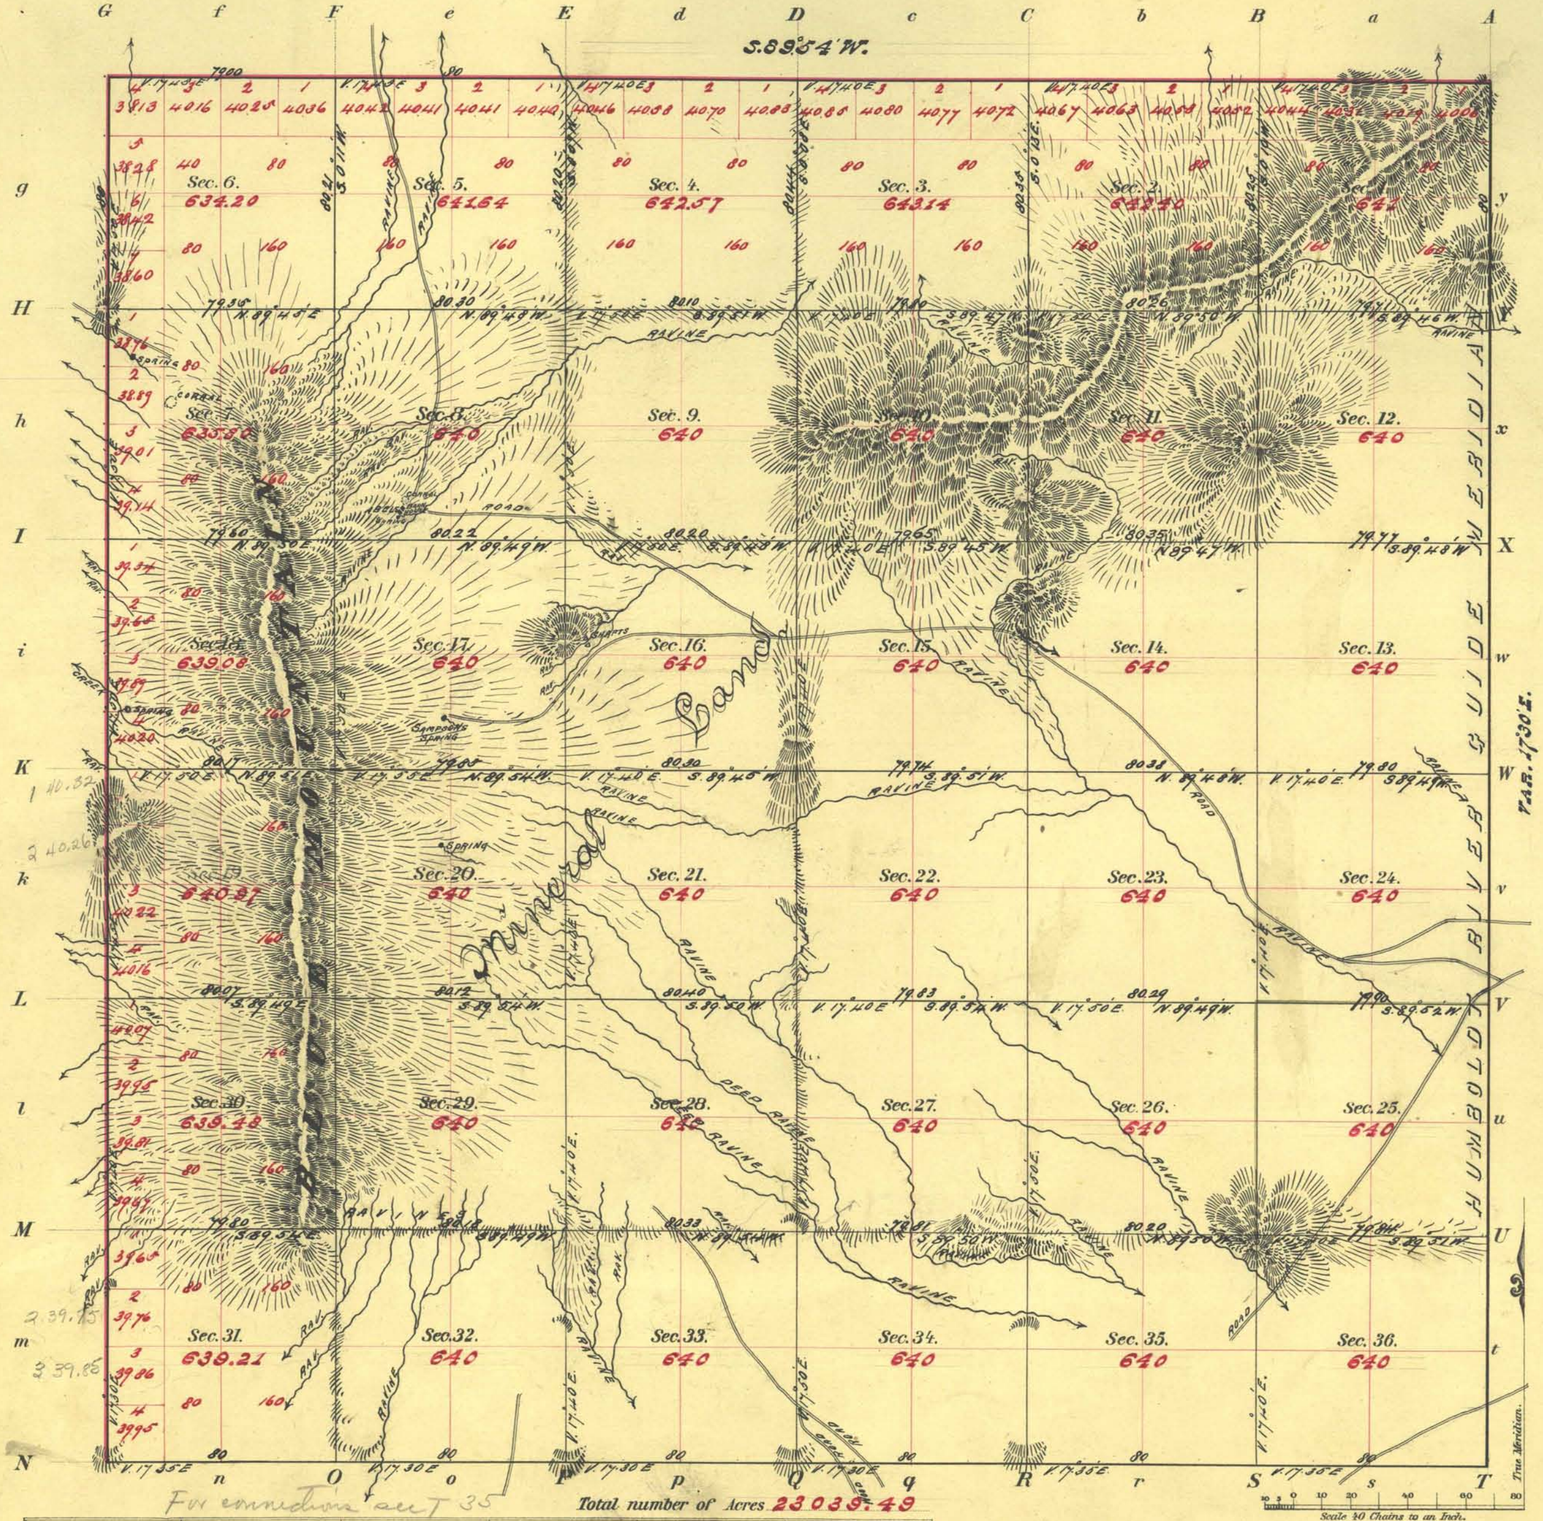

Meanders of								
Posts	Courses	Ch.s Lk.s	Posts	Courses	Ch.s Lk.s	Posts	Courses	Ch.s Lk.s

Subdivision lines not otherwise noted run with Bar. 17° 30' E.

For connections see T 35

Total number of Acres 23039.49

Surveys Designated	By Whom Surveyed	Date of Contract	Amount of Surveys M.	Ch.s	Lk.s	When Surveyed	No. of Contract
Township lines h.r.	A.B. Maxson	June 10. 1887.	11	79	0	1888	183
Subdivisions " "	"	"	58	1	87	"	"
" l.r.	"	"	1	79	90	"	"
Standard " "	"	"	6	0	0	"	"

The above Map, of Township No. 36 North of Range No. 35 East Mt. Diablo Meridian, is strictly conformable to the field notes of the survey thereof on file in this Office, which have been examined and approved.

Surveyor Generals Office.
Reno, Nev. Nov. 20th 1891.

Jos. F. Knowlton
Sur. Gen.l

VD T36N, R35E.