


TOWNSHIP 36 NORTH, RANGE 41 EAST, OF THE MOUNT DIABLO MERIDIAN, NEVADA

DEPENDENT RESURVEY

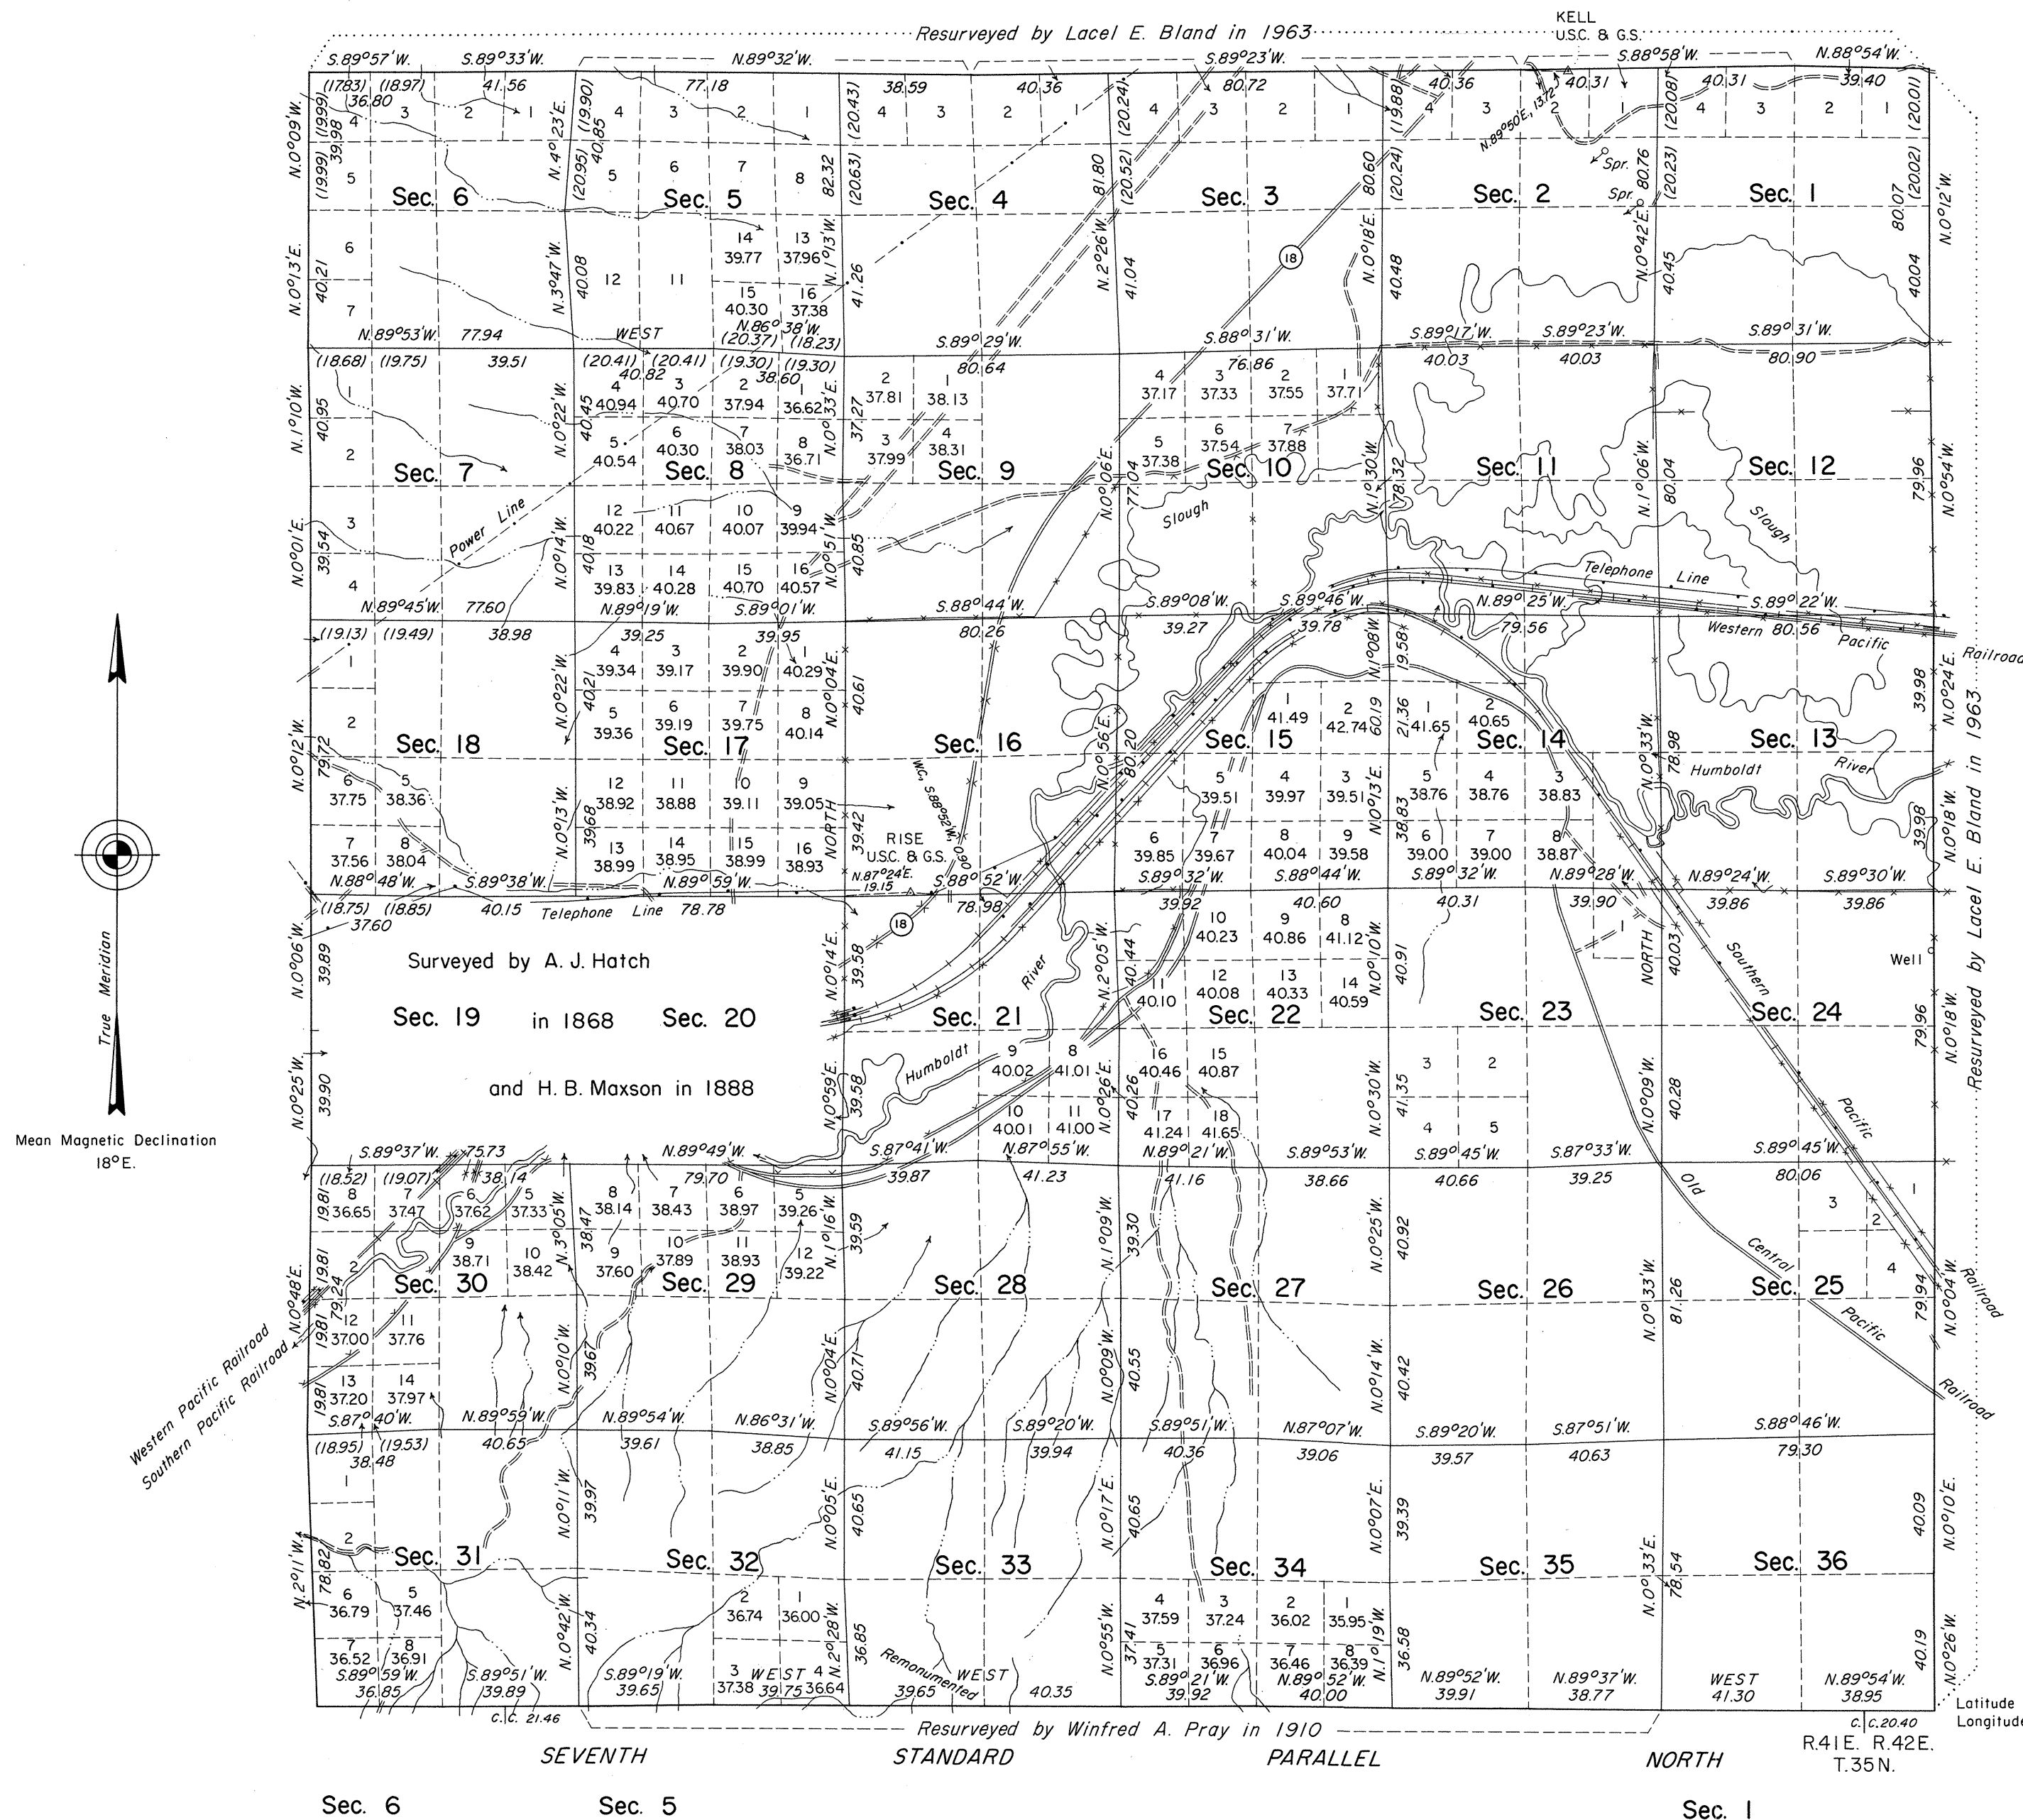

History of the earlier surveys is contained in the field notes.

A dependent resurvey of the west boundary was executed concurrently under T. 36 N., R. 40 E., of this group.

This plat represents the remonumentation of certain corners and the dependent resurvey of a portion of the south boundary and a portion of the subdivisional lines of T. 36 N., R. 41 E., designed to restore the corners in their original locations according to the best available evidence.

Lottings and areas, except as indicated hereon, are as shown on the plats approved February 26, 1869, and January 20, 1891.

Survey executed by James R. Munson, Cadastral Surveyor, September 26 to November 18, 1969, under Special Instructions dated October 19, 1967 for Group No. 453, Nevada.

See Sheet No. 2 for enlarged diagrams of secs. 23 and 25.

UNITED STATES DEPARTMENT OF THE INTERIOR
BUREAU OF LAND MANAGEMENT
Washington, D.C. February 3, 1972

This plat is strictly conformable to the approved field notes, and the survey, having been correctly executed in accordance with the requirements of law and the regulations of this Bureau, is hereby accepted.

For the Director

Clark F. Lumm

Chief, Division of Cadastral Survey

Latitude 40°56'44.4"N.
Longitude 117°17'44.0"W.
C. 2040
R. 41E. R. 42E.
T. 35N.

Scale in Chains
10 5 0 10 20 40 80

Area resurveyed: 21,564.72 acres