


TOWNSHIP 36 NORTH, RANGE 42 EAST, OF THE MOUNT DIABLO MERIDIAN, NEVADA

DEPENDENT RESURVEY

OFFICIALLY FILED
NEVADA LAND OFFICE
10:00 A.M. MARCH 8, 1966

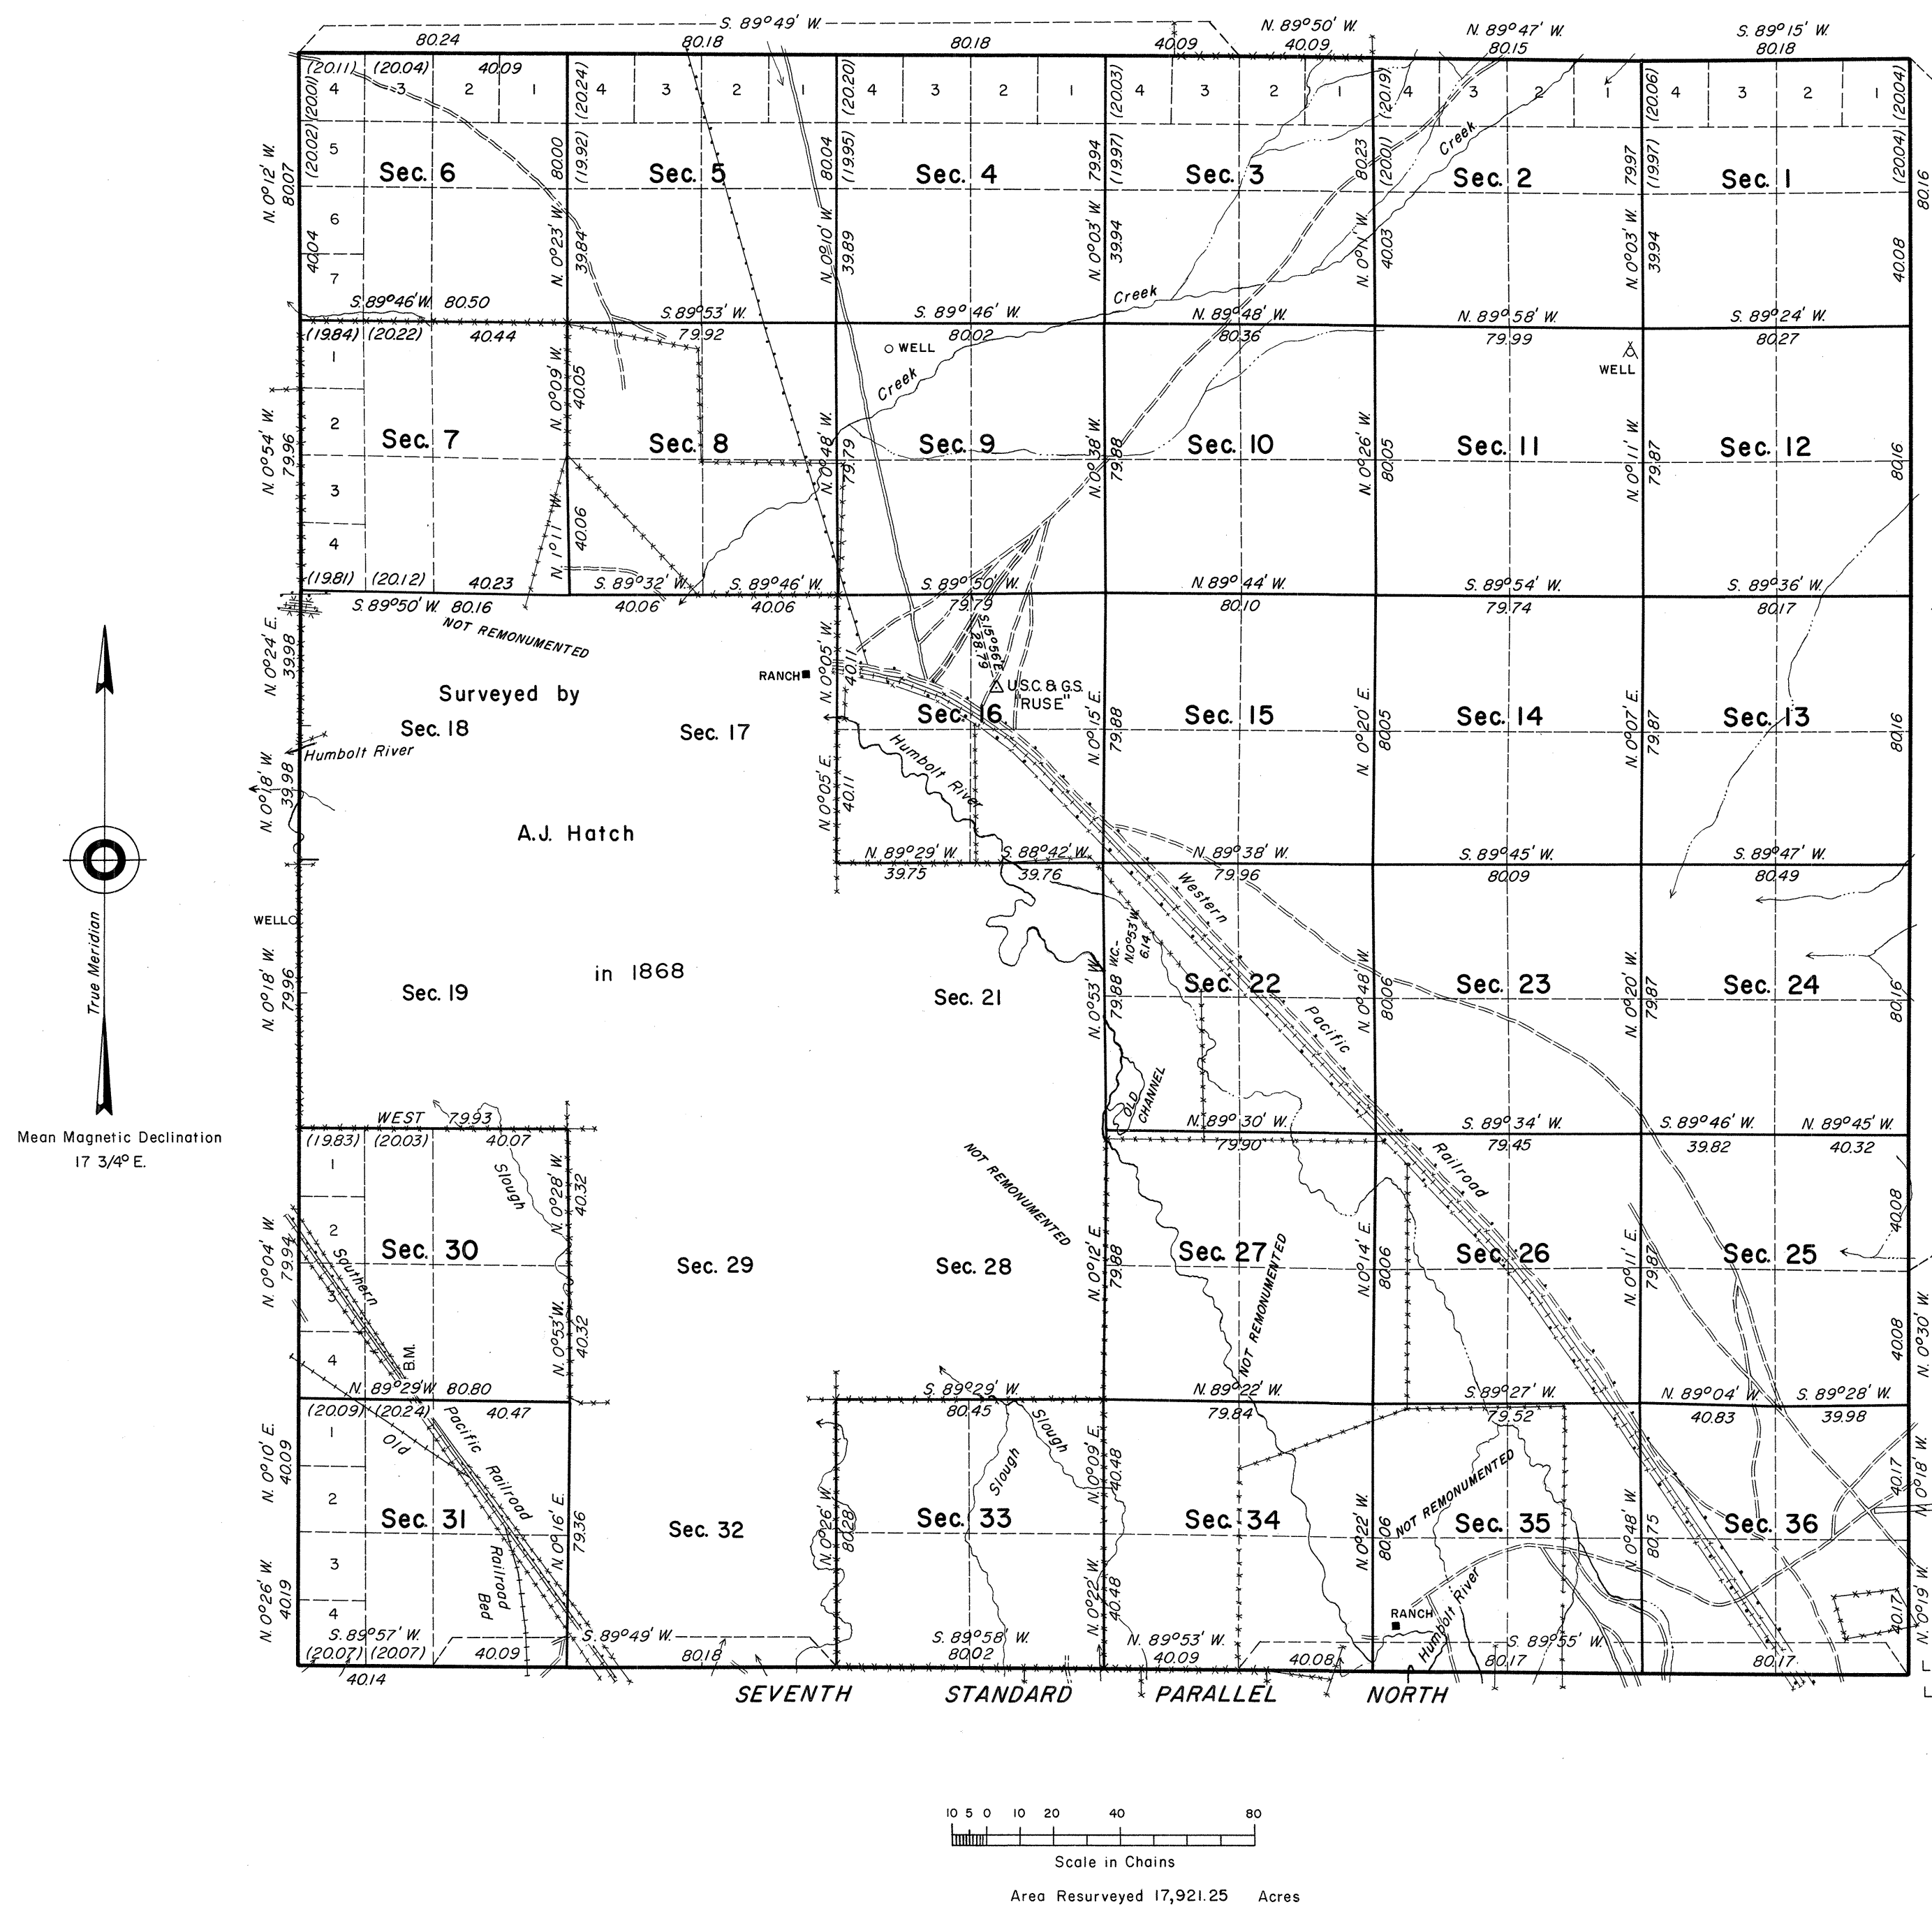

This plat represents a dependent resurvey of the exterior boundaries and a portion of the subdivisional lines, designed to restore the corners in their true original locations according to the best available evidence. Lottings and areas are as shown on the plat approved February 26, 1869.

History of the surveys is contained in the field notes.

Survey executed by Lancel E. Bland, Cadastral Surveyor, April 2 to May 31, 1963, under Special Instructions dated March 19, 1963, for Group No. 411, Nevada.

UNITED STATES DEPARTMENT OF THE INTERIOR
BUREAU OF LAND MANAGEMENT
Washington, D. C. January 27, 1966

This plat is strictly conformable to the approved field notes, and the survey, having been correctly executed in accordance with the requirements of law and the regulations of this Bureau, is hereby accepted.

For the Director

E. E. Huntington
Chief, Division of Engineering

Lat. 40°56'44.8" N.
Long. 117°10'50.5" W.

1440 C

T36N R42E