ORIGINAL

OFFICIALLY FILED
NEVADA STATE OFFICE
10:00 A.M. OCTOBER 27, 1983

TOWNSHIP 38 NORTH, RANGE 47 EAST, OF THE MOUNT DIABLO MERIDIAN, NEVADA

DEPENDENT RESURVEY

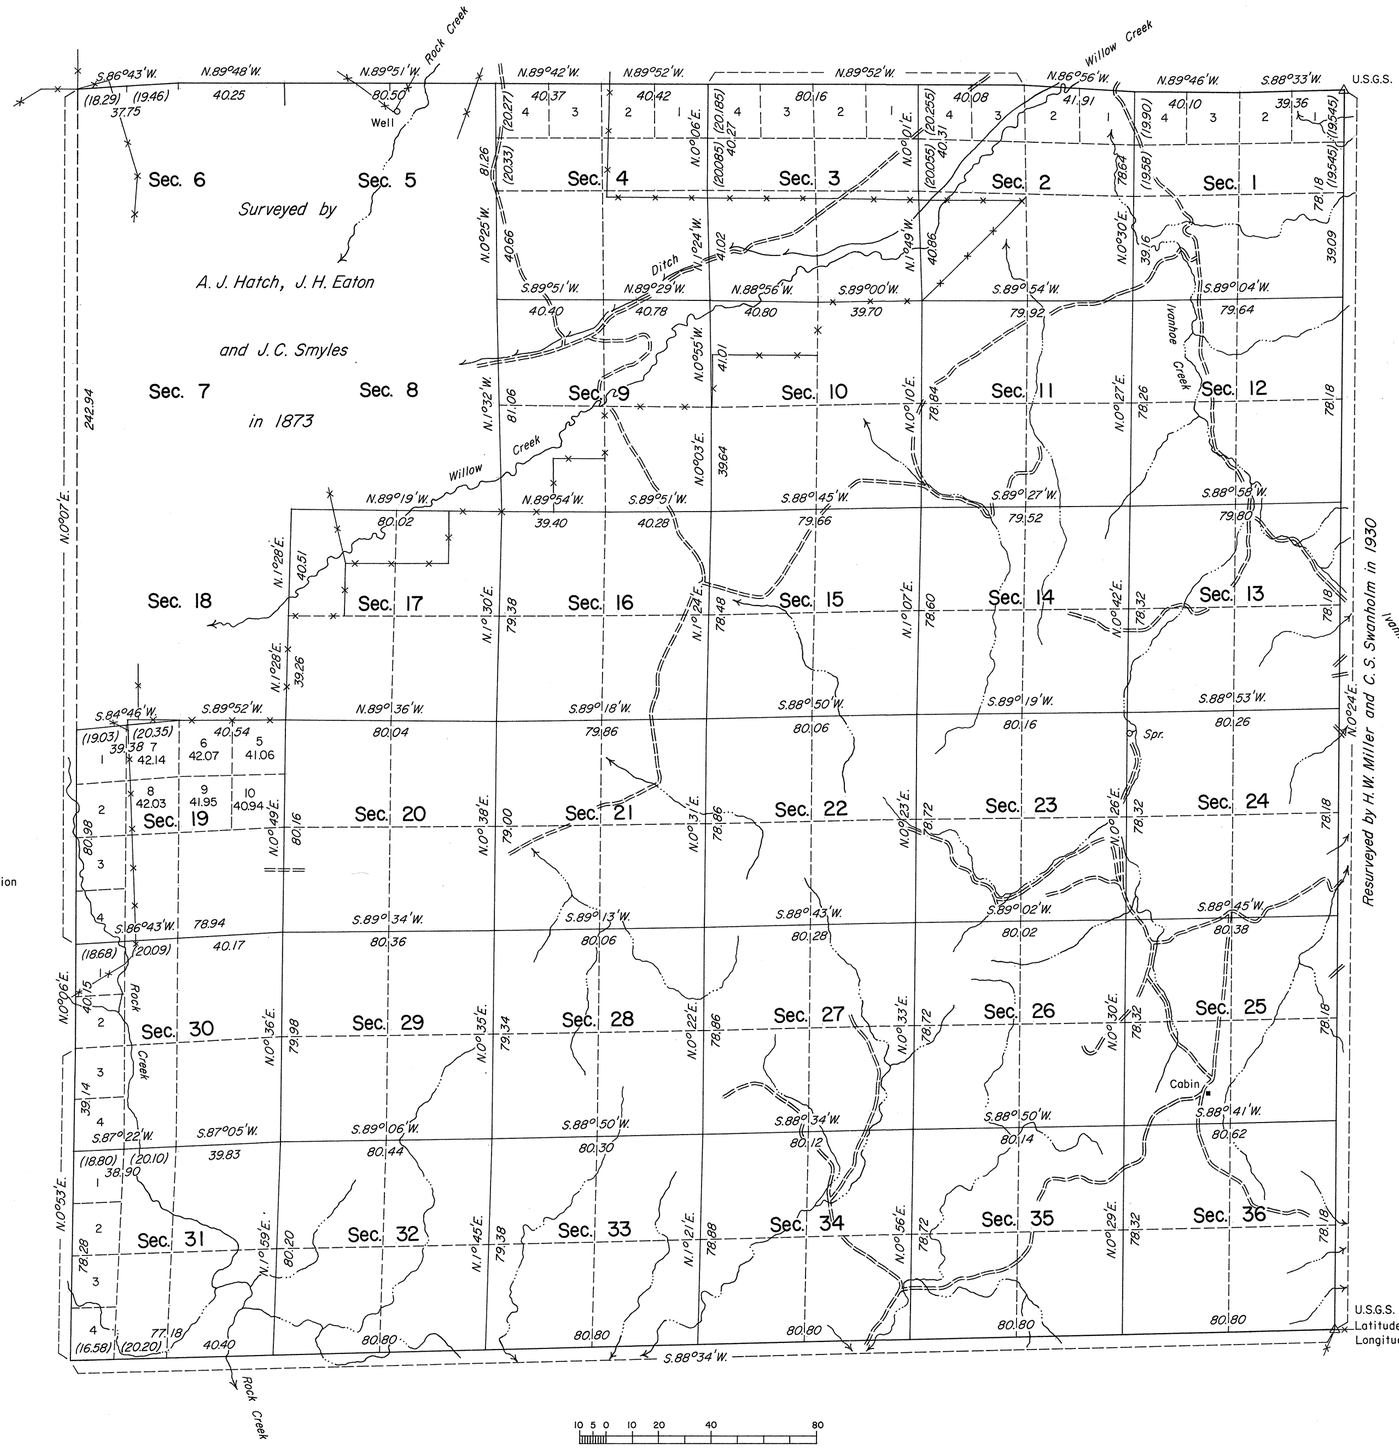

A history of surveys is contained in the field notes.

A dependent resurvey of the north boundary was executed concurrently under T. 39 N., R. 47 E., of this same Group.

This plat represents the dependent resurvey of the south boundary, a portion of the west boundary and a portion of the subdivisional lines of T. 38 N., R. 47 E., designed to restore the corners in their true original locations according to the best available evidence.

Except as indicated hereon, the lottings and areas are as shown on the plats approved February 13, 1873 and June 2, 1885.

Survey executed by Joseph A. Bastian, Stephen R. Lambeth and David D. Morlan, Cadastral Surveyors, beginning September 23, 1981, and completed October 7, 1982, pursuant to Special Instructions dated July 17, 1981, for Group No. 597, Nevada.

UNITED STATES DEPARTMENT OF THE INTERIOR
BUREAU OF LAND MANAGEMENT

Reno, Nevada October 21, 1983

This plat is strictly conformable to the approved field notes, and the survey, having been correctly executed in accordance with the requirements of law and the regulations of this Bureau, is hereby accepted.

For the Director

Lacel E. Bland

Acting Deputy State Director, Operations

JAB