Township No. 39 North Range No. 31 East Mount Diablo Meridian

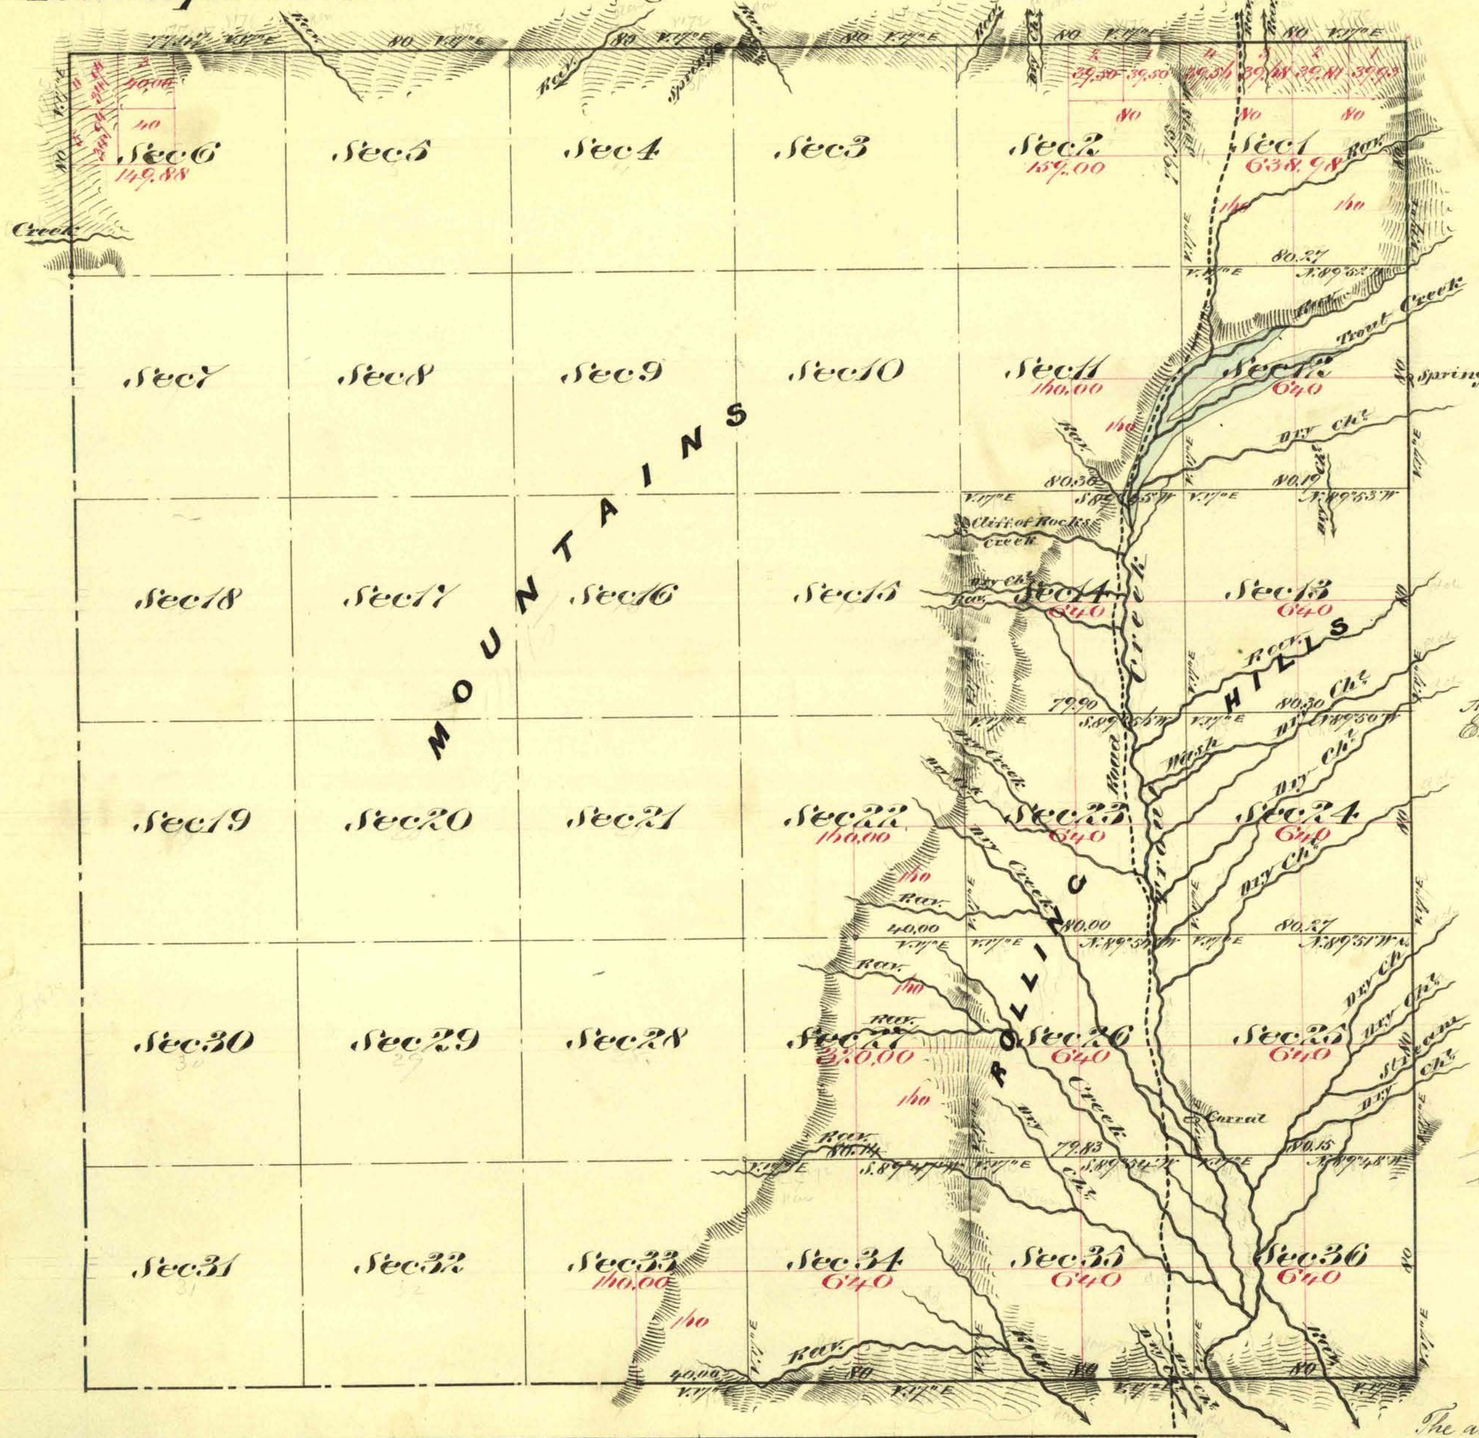

Aggregate Area of Public Land (Surveyed) 7.147.84 Acres
Estimated " " Mountains (unsurveyed) 15.763.28 "
Aggregate 22.911.14 "

Commenced Nov 3rd 1874
Completed " 5th 1874

Surveys Designated	By Whom Surveyed	Date of Contract	Amt of Sur. Mile Chs Lks	When Surveyed
Township Lines	G.W. Garside	August 12th 1874	16 37 49	1874
Subdivision Lines	" " "	" " "	21 41 10	Nov 1874

The above Maps of Township No. 39 North Range No. 31 East Mount Diablo Meridian is strictly conformable to the field notes of the Surveys there of on file in this Office which have been examined and approved
U.S. Surveyor Generals Office
Virginia City Nevada
December 28th 1874.

E. S. Davis
Surveyor General Nevada

0836

T 39 N., R 31 E.