OFFICIALLY FILED
NEVADA STATE OFFICE
10:00 A.M. July 23, 1986

TOWNSHIP 39 NORTH, RANGE 61 EAST, OF THE MOUNT DIABLO MERIDIAN, NEVADA

ENLARGED DIAGRAM OF SECTION 13

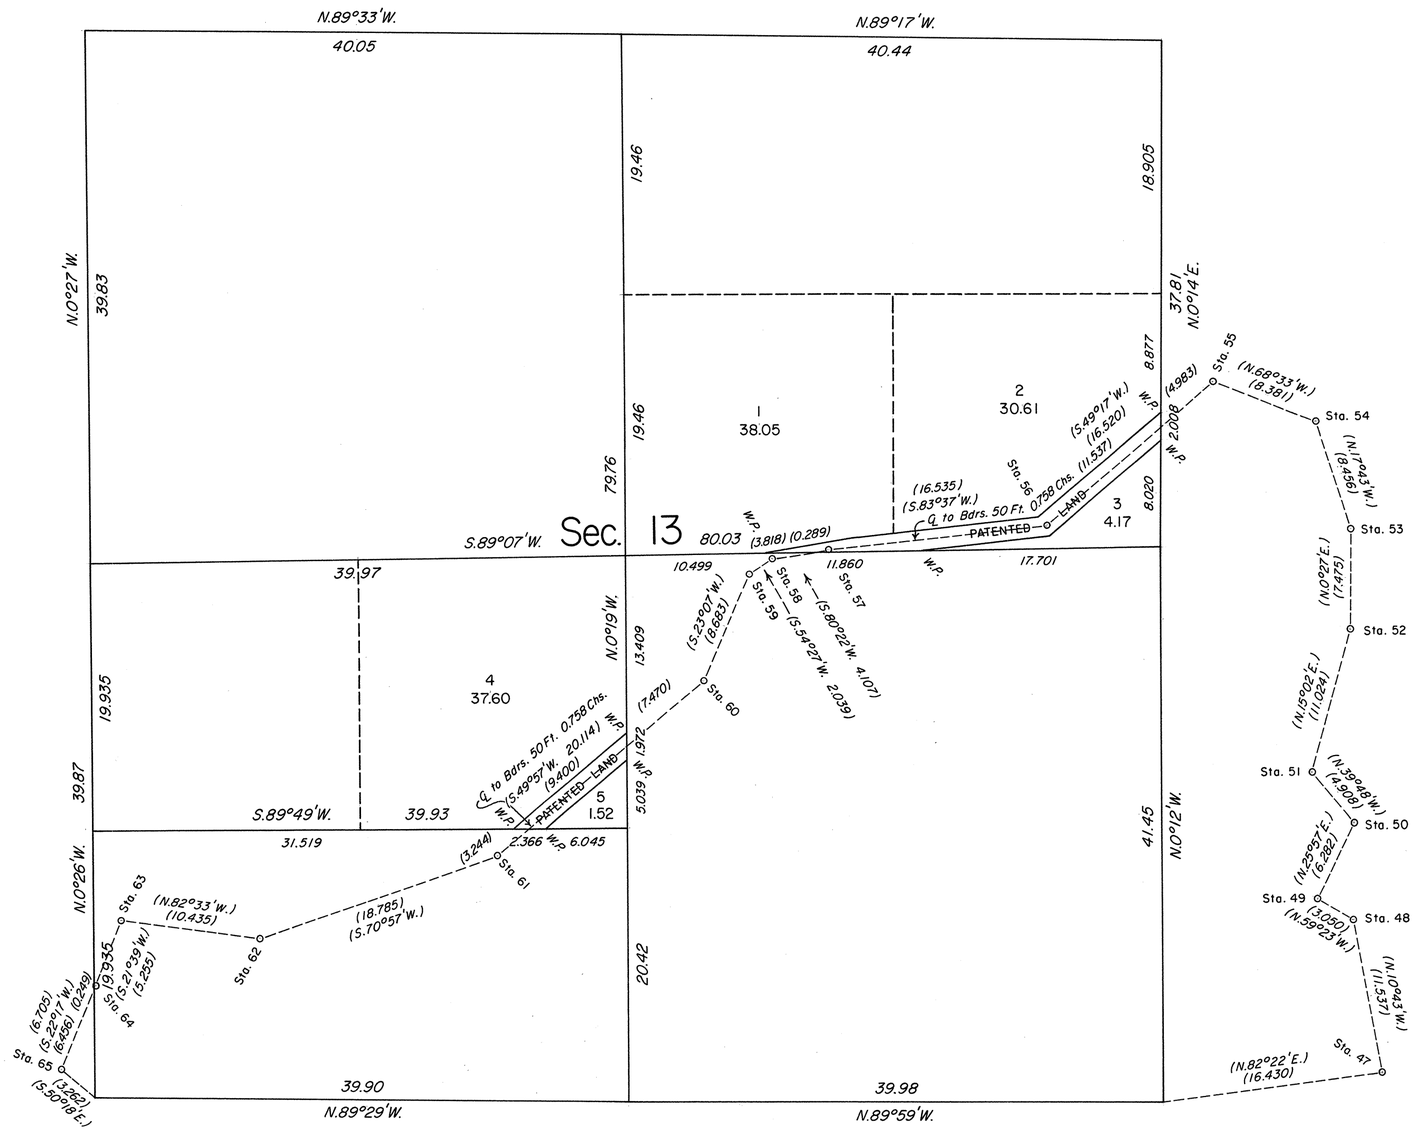

Reference should be made to Sheet No. 1 for survey information.

All bearings and distances in parentheses related to the canal on this plat refer to the center line of the canal.

True Meridian

0 5 10 20 30 40
Scale in Chains

UNITED STATES DEPARTMENT OF THE INTERIOR
BUREAU OF LAND MANAGEMENT

Reno, Nevada July 8, 1986

This plat is strictly conformable to the approved field notes, and the survey, having been correctly executed in accordance with the requirements of law and the regulations of this Bureau, is hereby accepted.

For the Director

Lacel E. Bland

Chief Cadastral Surveyor

G.M.J.