OFFICIALLY FILED
NEVADA STATE OFFICE
10:00 A.M. April 25, 1988

ORIGINAL

TOWNSHIP 39 NORTH, RANGE 68 EAST, OF THE MOUNT DIABLO MERIDIAN, NEVADA

DEPENDENT RESURVEY

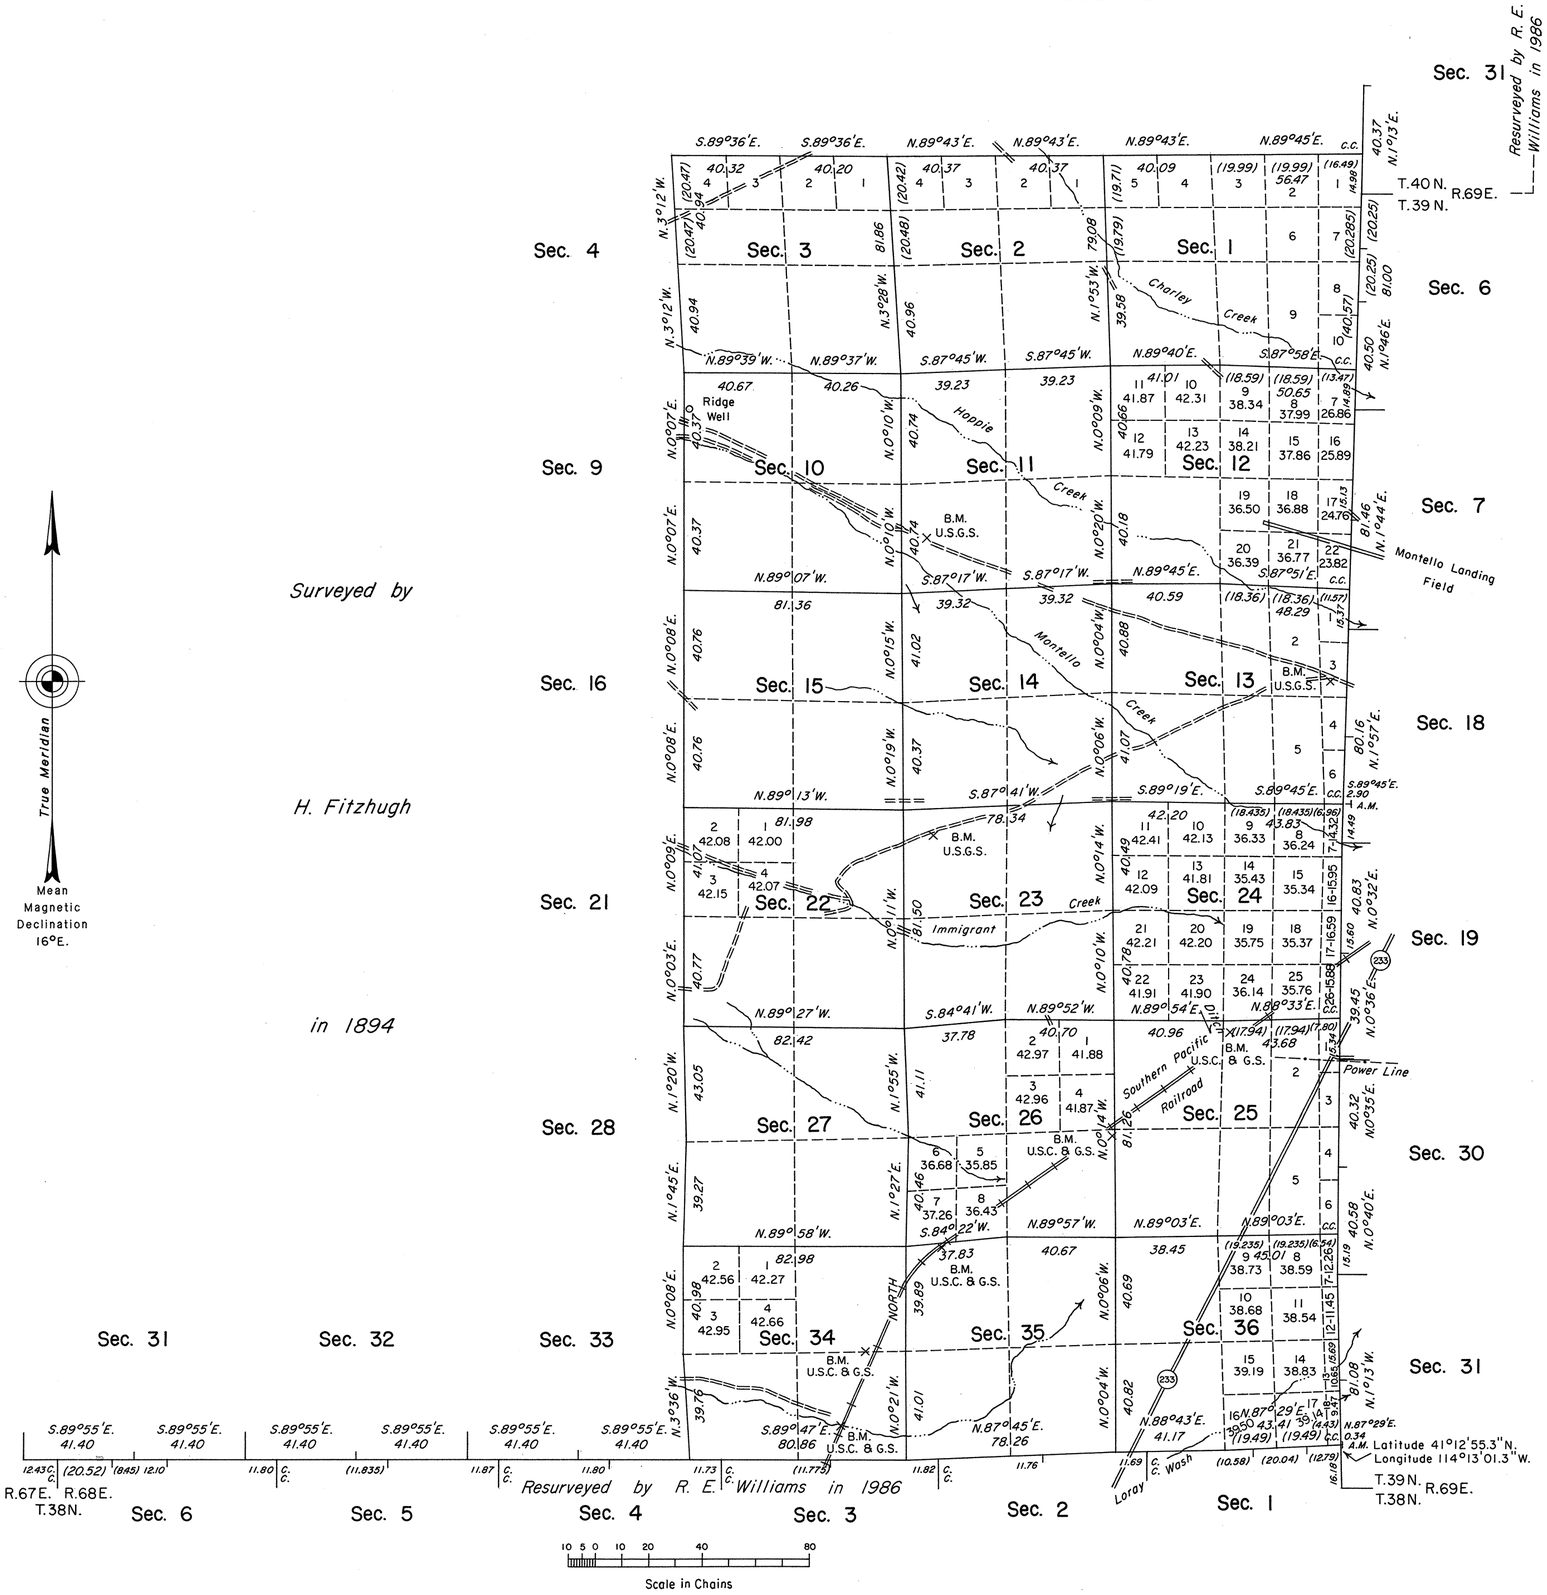

History of the earlier surveys is contained in the field notes.

A dependent resurvey of the west boundary of T. 39 N., R. 69 E., was executed concurrently under this same Group and the west boundary of T. 40 N., R. 69 E., was executed concurrently under Group No. 640.

This plat represents the dependent resurvey of a portion of the north boundary and a portion of the subdivisional lines of T. 39 N., R. 68 E., designed to restore the corners in their true original locations according to the best available evidence.

Lottings and areas, except as shown hereon, are as shown on the plat approved August 14, 1895.

Survey executed by Ronald E. Williams, Cadastral Surveyor, beginning August 12, 1986 and completed September 30, 1986, under Special Instructions dated August 1, 1986, for Group No. 637, Nevada.

UNITED STATES DEPARTMENT OF THE INTERIOR
BUREAU OF LAND MANAGEMENT

Reno, Nevada April 13, 1988

This plat is strictly conformable to the approved field notes, and the survey, having been correctly executed in accordance with the requirements of law and the regulations of this Bureau, is hereby accepted.

For the Director

Lacel E. Bland

Chief Cadastral Surveyor

GMJ

JRM

T. 39 N., R. 68 E., M.D.M.