Eighth Standard Parallel Line North

RESURVEY

Township No. 40 N. Range No. 53 E. Mt. Diablo Meridian

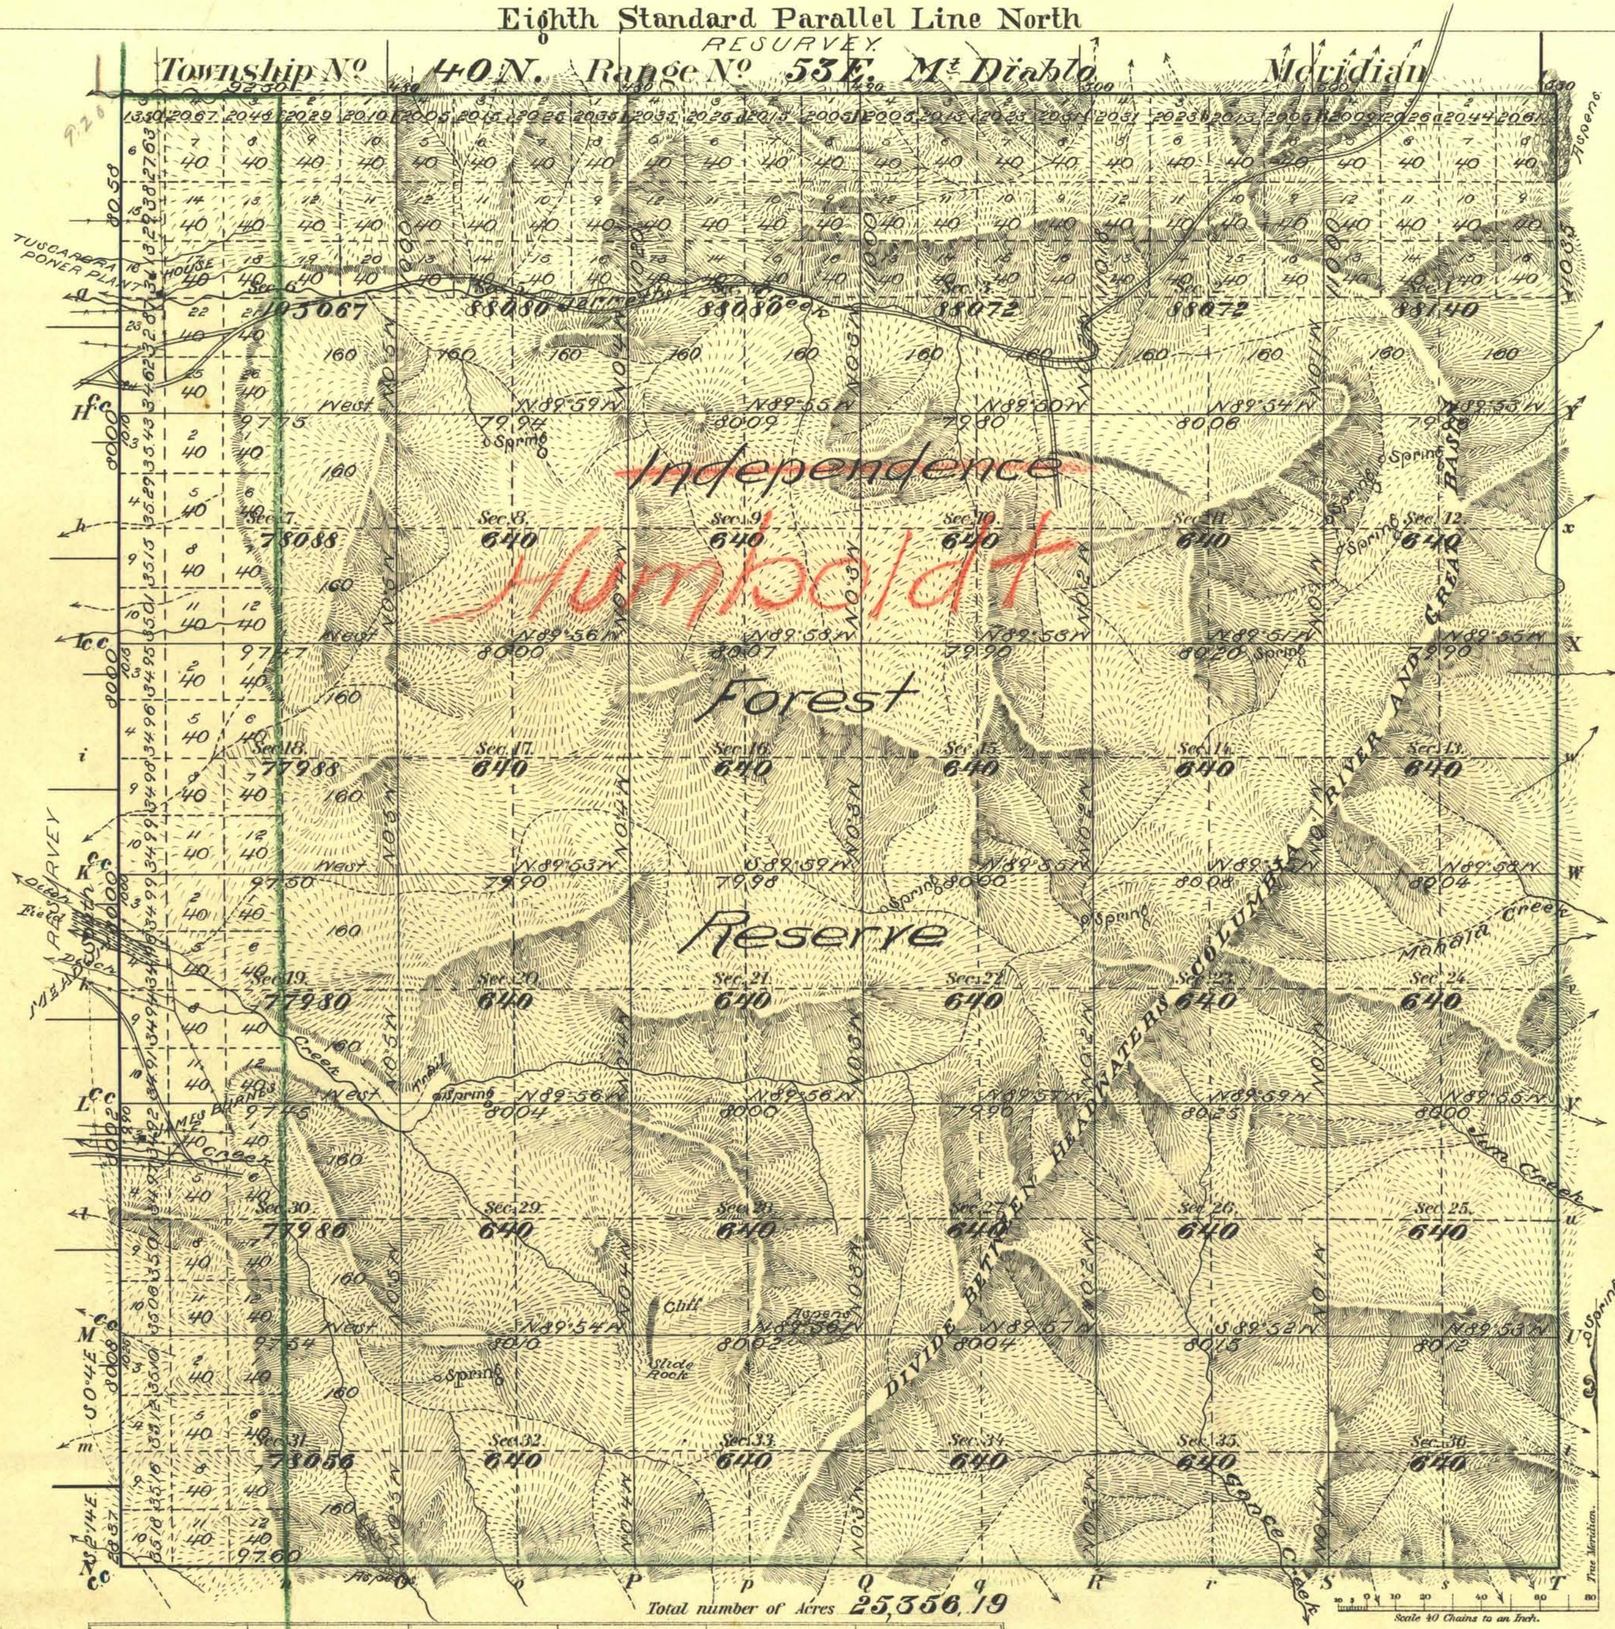

Total number of Acres 25,356.19

Meanders of								
Posts	Courses	Ch.s Lk.s	Posts	Courses	Ch.s Lk.s	Posts	Courses	Ch.s Lk.s

Longitude	115° 57' 57" W.
Latitude	41° 17' N.
Mean M. Dec.l	17° 48' E.

Accepted by G.L.O. Aug. 3d 1901.

Surveys Designated	By Whom Surveyed	Date of Contract	Amount of Surveys M.	Ch.s	Lk.s	When Surveyed	No. of Contract
8th Standard Township lines	T. H. LOWE	MAY 19 1900	6	12	50	AUG 18 1900	219
Subdivisions	" "	" " "	61	78	53	" 22-27 "	"
Connections	" "	" " "		74	90	" "	"
Resurvey W. Bound.	" "	" " "	6	00	68	" 20-21 "	"
South Boundary	" "	" " "	6	17	60	" 8 "	"
East "	H. B. MAXSON	MARCH 30 1900	6	30	35	MAY 1900	218

The above Map of Township No. 40 of Range No. 53 E. Mt. Diablo Meridian, is strictly conformable to the field notes of the survey thereof on file in this Office, which have been examined and approved.

Surveyor General's Office.
Reno, Nevada. April 29 1901

Matthew Kyle
Sur.r Gen.l

THE NORRIS PETERS CO., LITHO., WASHINGTON, D. C.

T 40 N, R 53 E