Township No. 41 North Range No. 23 East Mount Diablo Meridian

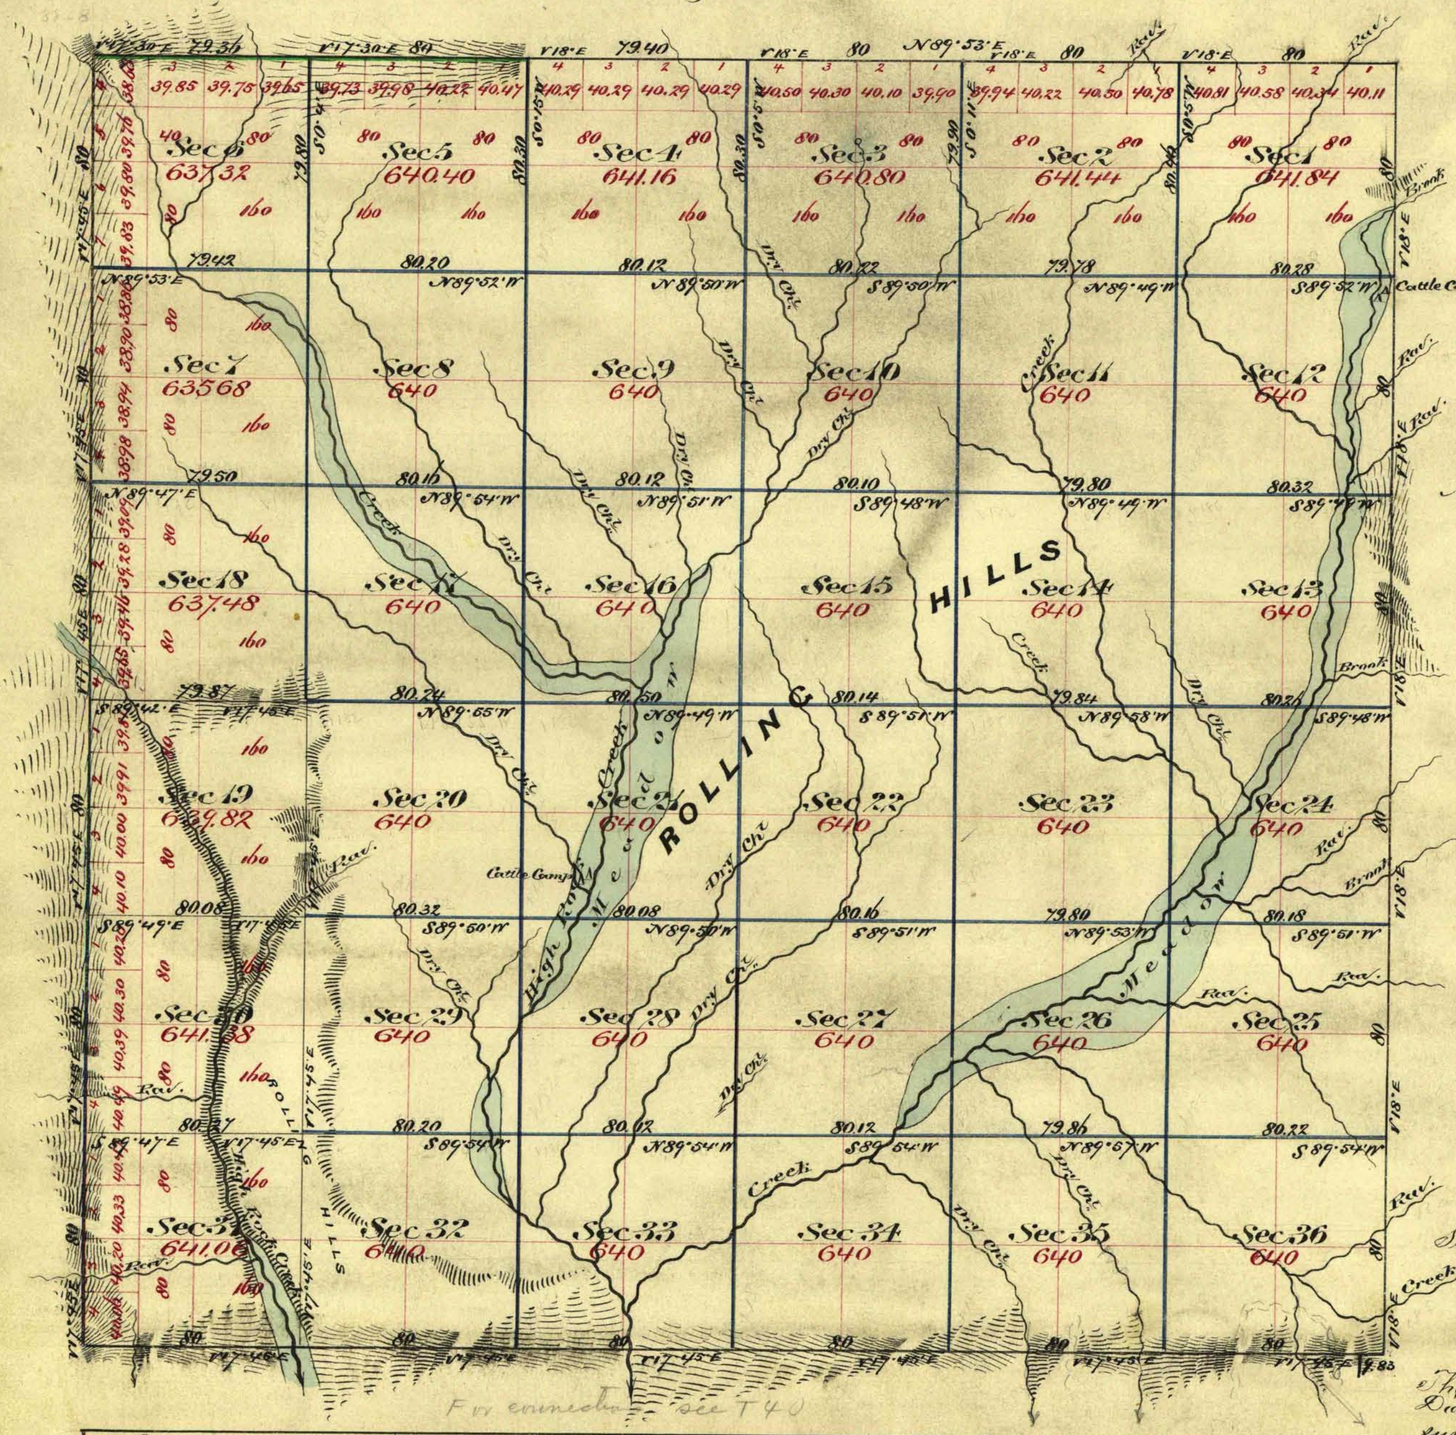

Surveys designated	By whom Surveyed	Date of Contract	Amt of Surveys Mls Chs Lks	When Surveyed	No Corr.
North & East boundary	Geo. W. Gaude	Nov. 11th 1876	9 - 79 - 40	1877	74
" " (green)	Garside & Preble	Dec 31st 1874	1 - 79 - 36	1875	67
South & West "	" "	Nov 18th 1873	12 - 00 - 00	1874	61
Subdivision lines	" "	" "	4 - 00 - 22	January "	"
" " (blue)	Geo. W. Garside	" 11th 1876	54 - 02 - 82	March 1877	74

Aggregate area of Public Land surveyed under contract Gaude & Preble (Nov 18th 1873) 2.291.74
" " " " " " " " G.W. Garside (Nov 11th 1876) 20.796.58
Aggregate 23.038.32

Commenced March 1st 1877
Completed " 7th "

Subdivision lines not otherwise noted run with a Variation of 18° East

The above map of Township No. 41 North Range No. 23 East Mount Diablo Meridian is strictly conformable to the field notes of the surveys thereof on file in this Office which have been examined and approved
U.S. Surveyor General Office
Virginia City Nevada
April 5th 1877

C. N. Davis
U.S. Surveyor General of Nevada

0399

T 41 N, R 23 E.
VD