Township No. 41 North Range No. 35 East Mt. Diablo Meridian

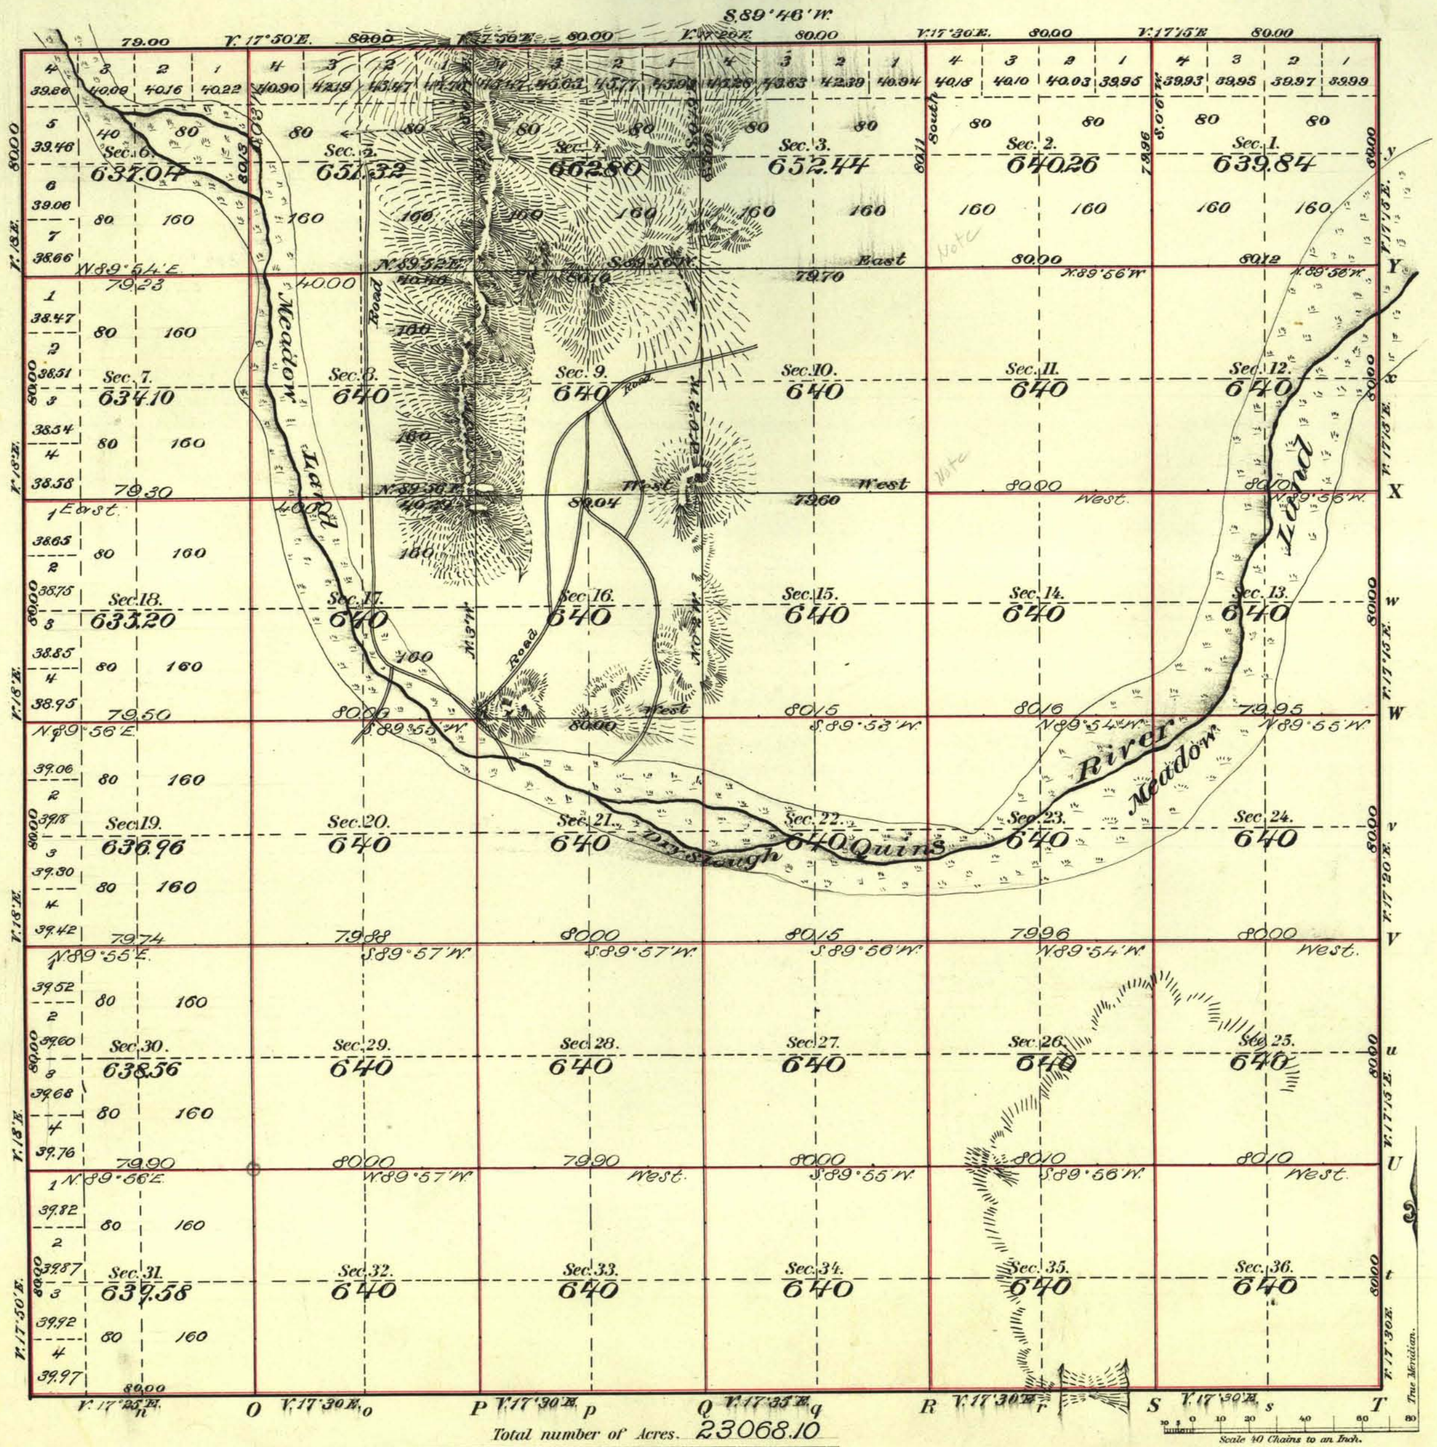

Total number of Acres. 23068.10

Meanders of								
Posts	Courses	Ch.s Lk.s	Posts	Courses	Ch.s Lk.s	Posts	Courses	Ch.s Lk.s

Latitude	41°22'33"N.
Longitude	118°07'W.
Mag. Decl.	17°41'05"E.

Surveys Designated	By Whom Surveyed	Date of Contract	Amount of Surveys M. Ch.s Lk.s	When Surveyed	Contract No.
N.E.S.&W. Township Bdry. (red)	O.A. Palmer	May. 26, 1868	23 – 79 – 00,	1868	15
Subdivisions (red)	" " "	August 7, "	47 – 78 44	Sept. 1868	17
Subdivisions	W.T. Moran	June. 20, 1894	12 – 05 – 83.	1895	205
Connections	" " "	" " "	00 6 – 15	"	"

The above Compiled Map of Township No. 41 North, of Range No. 35 East Mt. Diablo Meridian, Nevada, is strictly conformable to the field notes of the survey thereof on file in this Office which have been examined and approved.

Surveyor General's Office.
Reno, Nevada, Oct 21st 1903

Matthew Kyle
Sur.r Gen.l

T41N, R35E.

V.D

1058

WAK. Dft.

THE NORRIS PETERS CO., LITHO., WASHINGTON, D. C.