ORIGINAL

TOWNSHIP 44 NORTH, RANGE 26 EAST, OF THE MOUNT DIABLO MERIDIAN, NEVADA.

EAST BOUNDARY AND PORTION OF NORTH BOUNDARY.

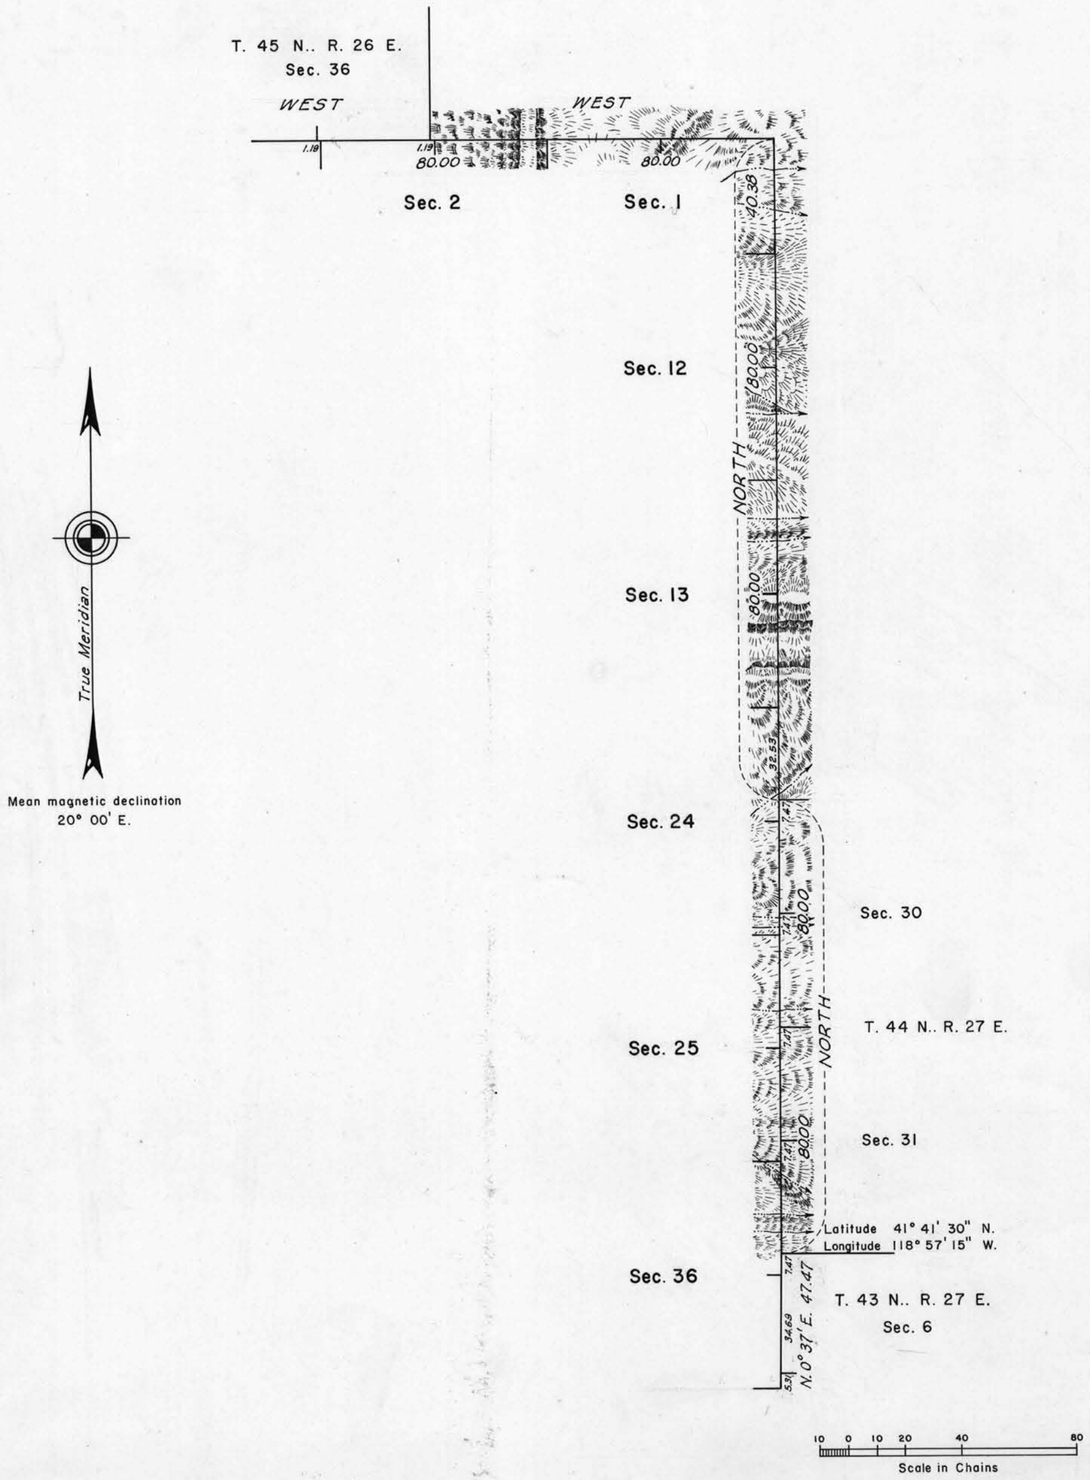

This plat represents the dependent resurvey of a portion of the west boundaries of Ts. 43 and 44 N., R. 27 E., designed to restore all corners in their true original locations according to the best available evidence, and the survey of the east boundary and a portion of the north boundary of T. 44 N., R. 26 E., M.D.M., Nevada.

The south two miles of the west boundary of T. 44 N., R. 27 E. and a portion of the west boundary of T. 43 N., R. 27 E. were surveyed by G. W. Garside in 1873.

The survey of the east boundary, a portion of the north boundary of T. 44 N., R. 26 E., and the dependent resurvey of a portion of the west boundaries of Ts. 43 and 44 N., R. 27 E. was executed by Philip L. Inch September 24 to October 6, 1941 under special instructions dated August 1, 1940 for Group 310, Nevada.

UNITED STATES DEPARTMENT OF THE INTERIOR
BUREAU OF LAND MANAGEMENT
Washington, D. C. August 29, 1955

This plat is strictly conformable to the approved field notes, and the survey, having been correctly executed in accordance with the requirements of law and the regulations of this Bureau, is hereby accepted.

For the Director

Earl G. Harrington

Cadastral Engineering Staff Officer

A.W.B.
DAH.

0570-A

T44N, R26E.