OFFICIALLY FILED
NEVADA STATE OFFICE
10:00 A.M., April 13, 1988

ORIGINAL

TOWNSHIP 45 NORTH, RANGE 19 EAST, OF THE MOUNT DIABLO MERIDIAN, NEVADA

DEPENDENT RESURVEY

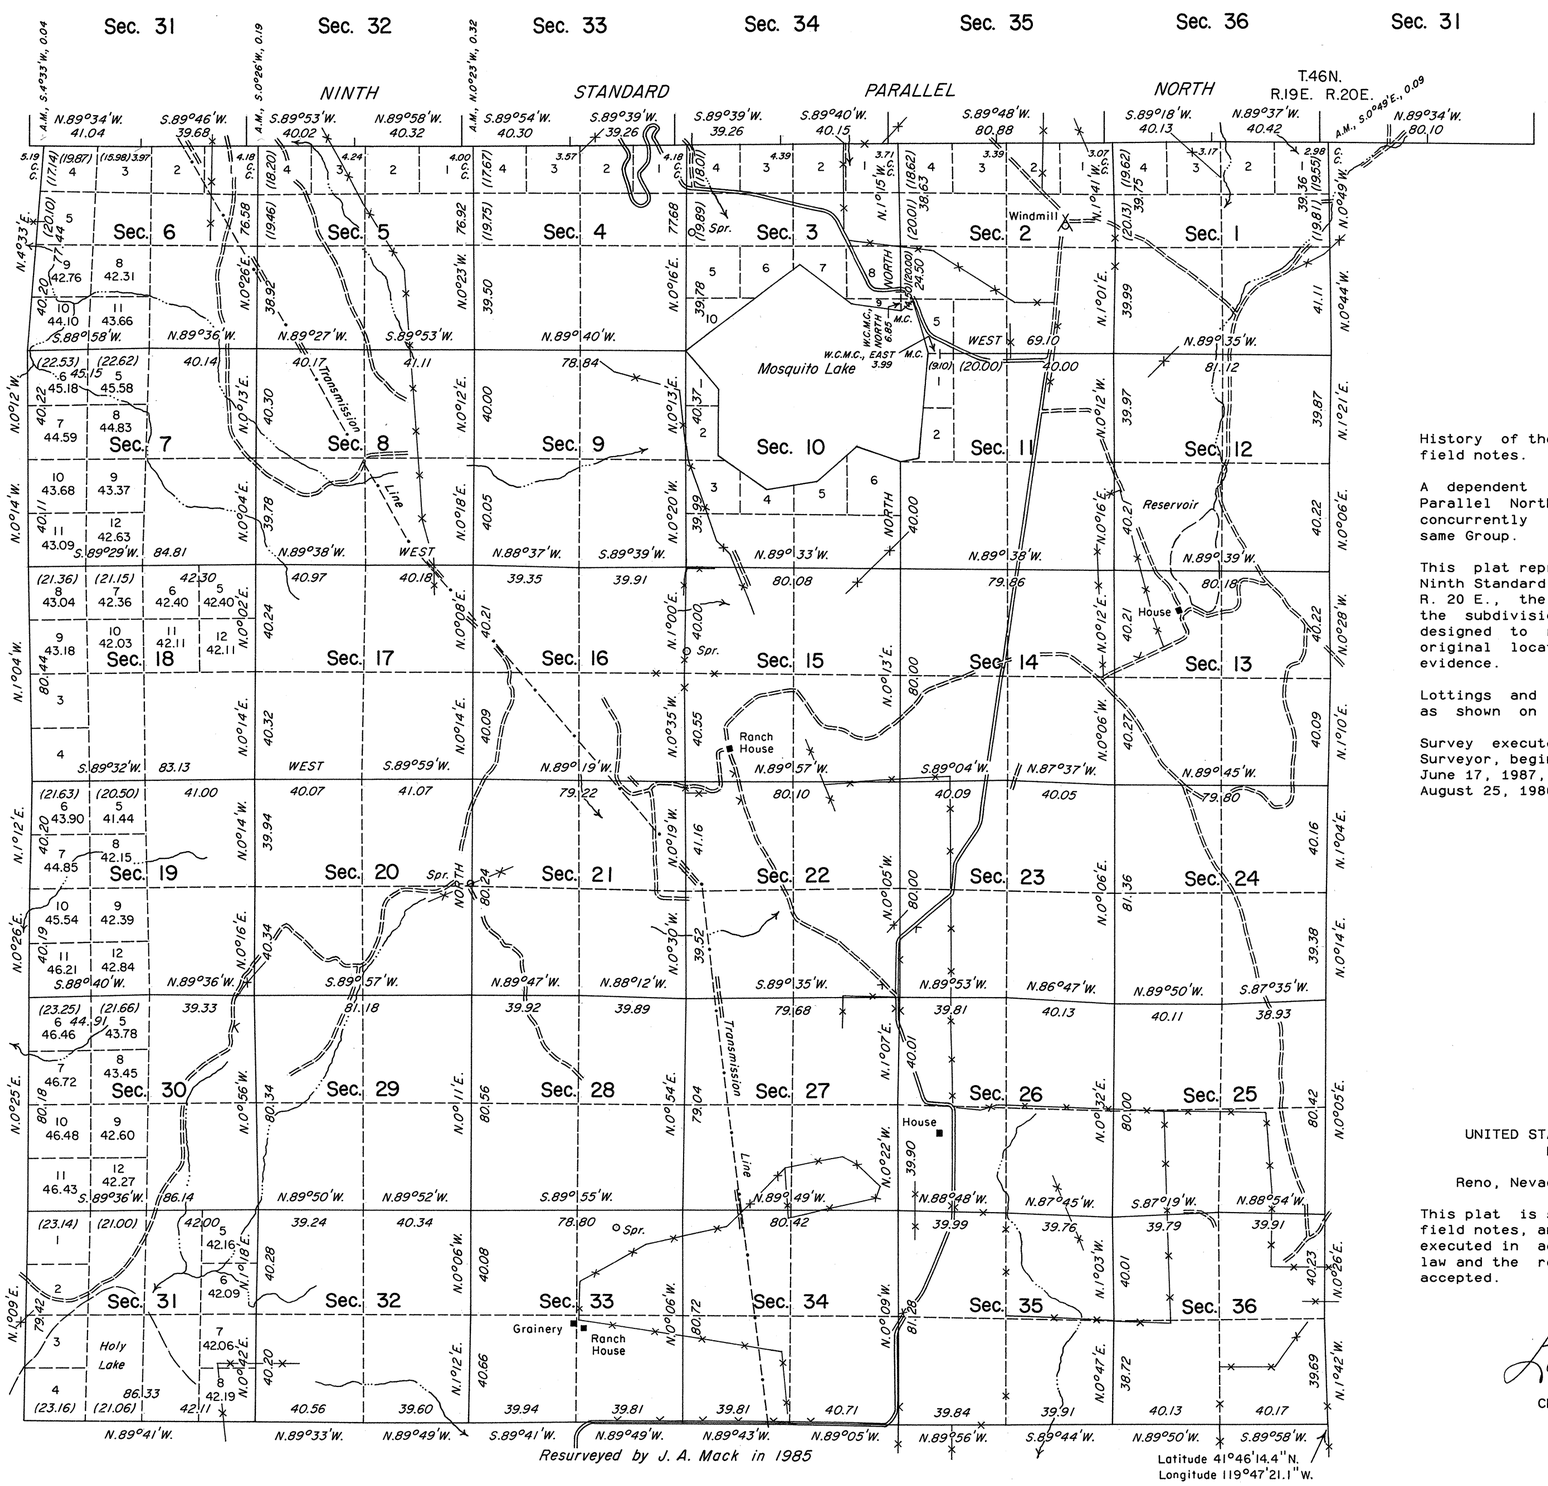

History of the earlier surveys is contained in the field notes.

A dependent resurvey of the Ninth Standard Parallel North, through R. 19 E., was executed concurrently under T. 46 N., R. 19 E., of this same Group.

This plat represents the dependent resurvey of the Ninth Standard Parallel North, through a portion of R. 20 E., the east and west boundaries and the subdivisional lines of T. 45 N., R. 19 E., designed to restore the corners in their true original locations according to the best available evidence.

Lottings and areas, except as shown hereon, are as shown on the plat approved January 28, 1881.

Survey executed by Robert A. Pratt, Cadastral Surveyor, beginning November 10, 1986 and completed June 17, 1987, under Special Instructions dated August 25, 1986 for Group No. 639, Nevada.

UNITED STATES DEPARTMENT OF THE INTERIOR
BUREAU OF LAND MANAGEMENT

Reno, Nevada March 30, 1988

This plat is strictly conformable to the approved field notes, and the survey, having been correctly executed in accordance with the requirements of law and the regulations of this Bureau, is hereby accepted.

For the Director

Lacel E. Bland

Chief Cadastral Surveyor

JRM

T.45N., R.19E., M.D.M.