ORIGINAL

TOWNSHIP 45 NORTH, RANGE 26 EAST, OF THE MOUNT DIABLO MERIDIAN, NEVADA.

DEPENDENT AND INDEPENDENT RESURVEY.

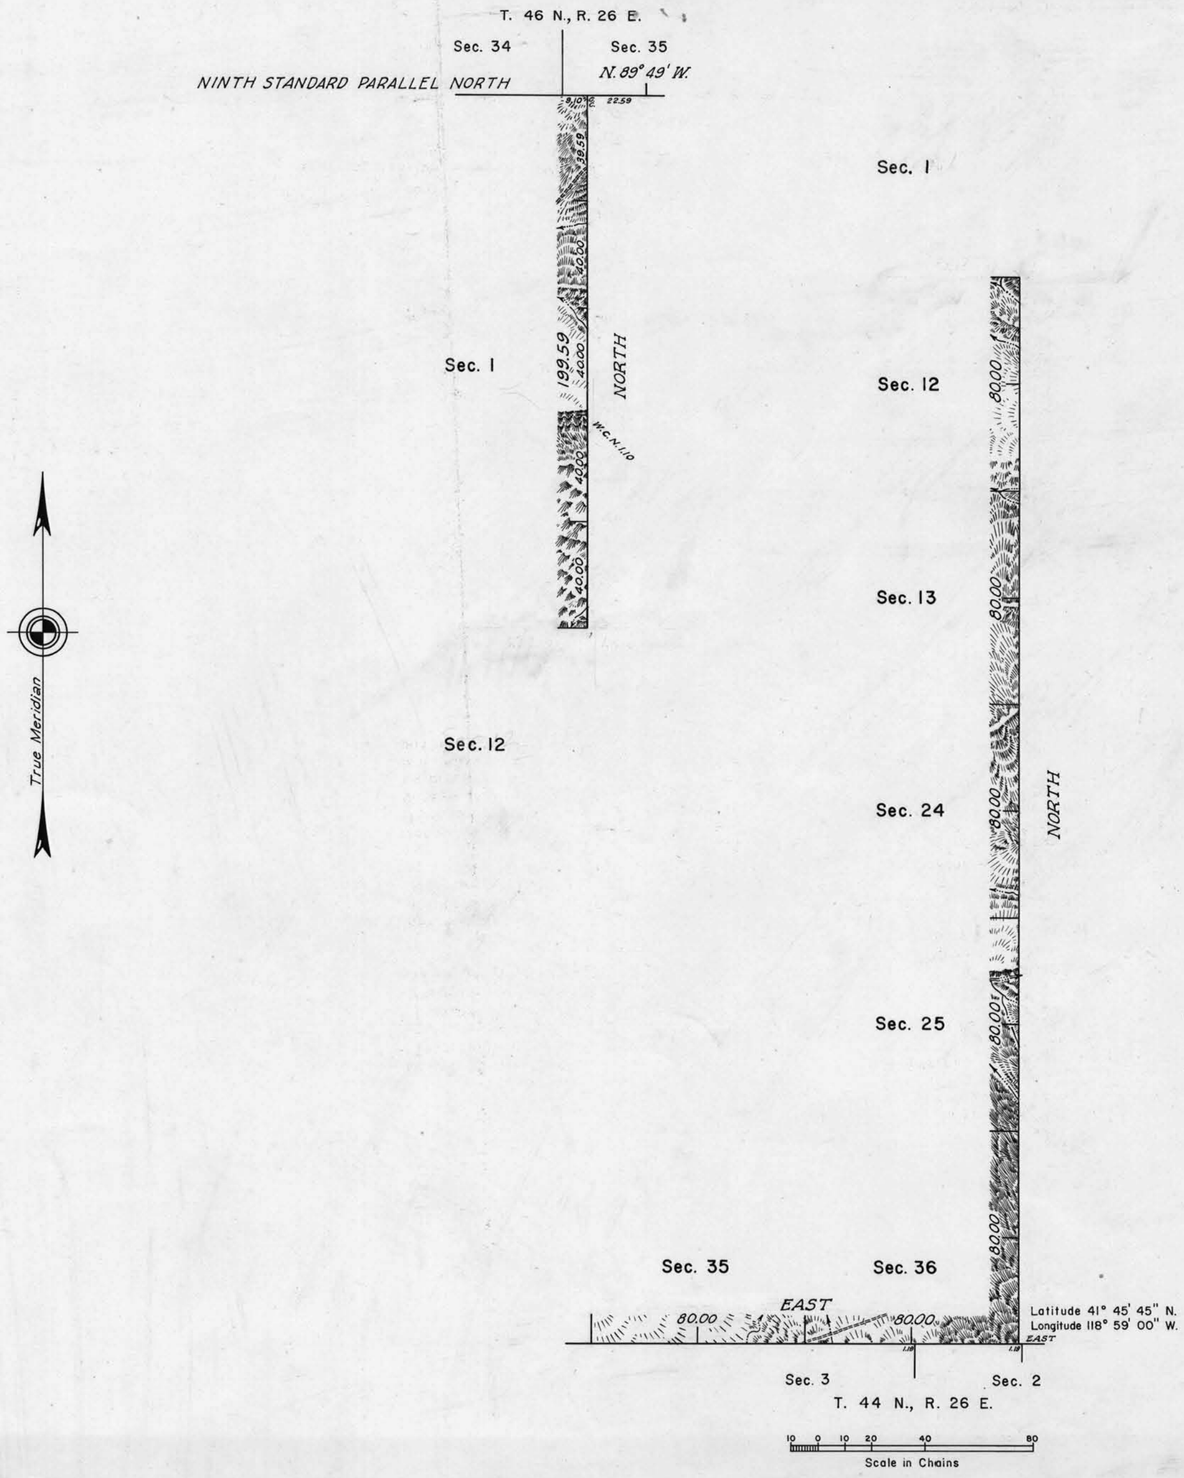

This plat represents a dependent resurvey of a portion of the south boundary designed to restore all corners in their true original locations according to the best available evidence and the independent resurvey of the east boundary.

The south and east boundaries were surveyed by G. W. Garside in 1879.

The dependent resurvey of the east two miles of the south boundary and independent resurvey of the east boundary was executed by Philip L. Inch, October 30, 1940 to September 23, 1941, under special instructions dated August 1, 1940 for Group 310, Nevada.

UNITED STATES DEPARTMENT OF THE INTERIOR
BUREAU OF LAND MANAGEMENT
Washington, D. C. August 29, 1955

This plat is strictly conformable to the approved field notes, and the survey, having been correctly executed in accordance with the requirements of law and the regulations of this Bureau, is hereby accepted.

For the Director

Earl G. Harrington

Cadastral Engineering Staff Officer

A.W.G. P.H.

3

0572-a

T45N, R26E