ORIGINAL

TOWNSHIP 46 NORTH, RANGE 38 EAST, OF THE MOUNT DIABLO MERIDIAN, NEVADA

DEPENDENT RESURVEY

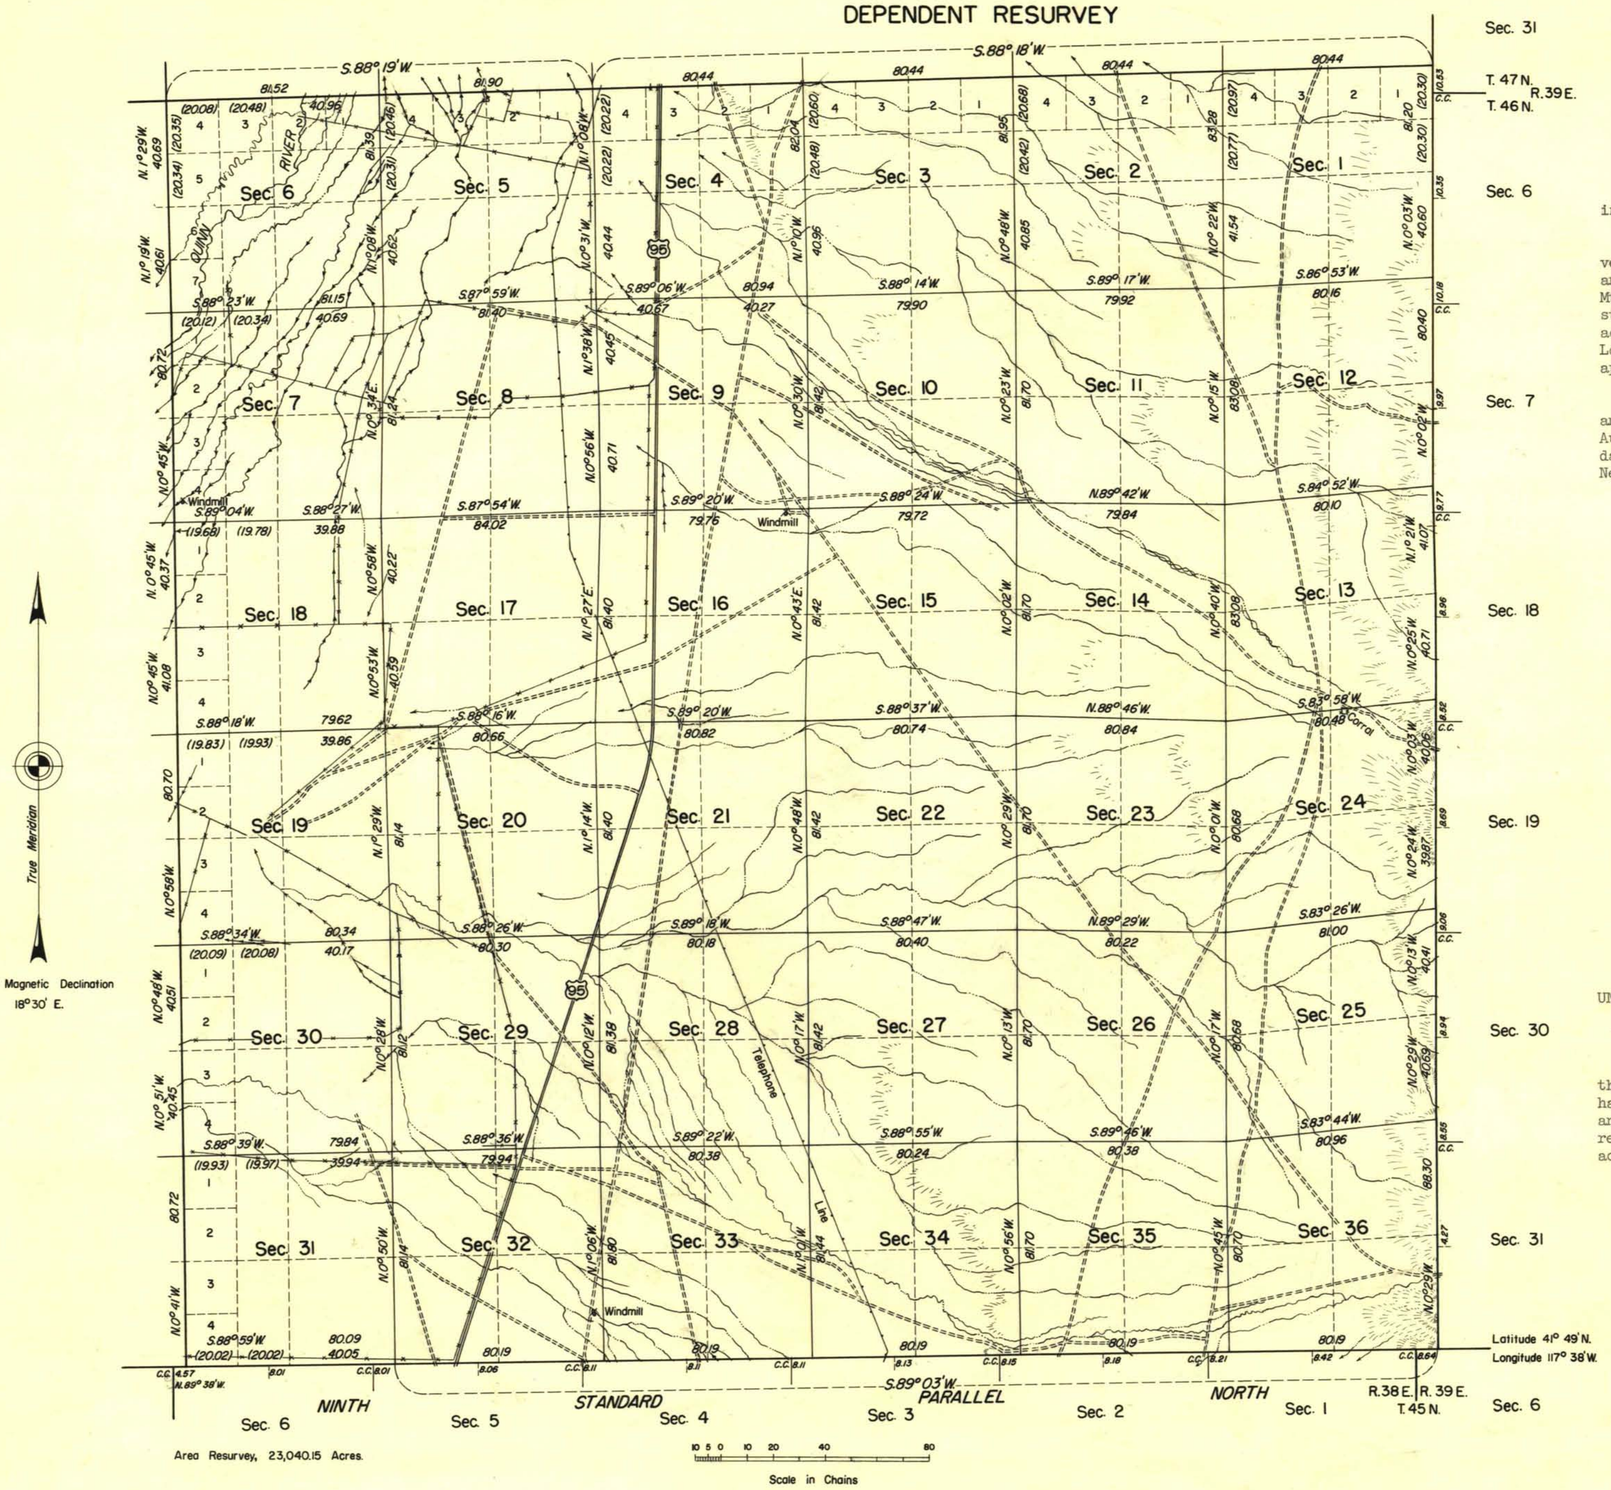

History of earlier surveys is contained in the field notes.

This plat represents a dependent resurvey of the north, east and west boundaries and subdivisional lines of T. 46 N., R. 38 E, Mt. Diablo Meridian, Nevada, designed to restore the corners in their original location according to the best available evidence. Lottings and areas are as shown on plat approved March 27, 1869.

Survey executed by Woodrow H. Sylvester and Chester C. Ellicott, June 24 to August 2, 1957, under special instructions dated September 8, 1954, for Group 359, Nevada.

UNITED STATES DEPARTMENT OF THE INTERIOR
BUREAU OF LAND MANAGEMENT
Washington, D.C. March 23, 1959

This plat is strictly conformable to the approved field notes, and the survey, having been correctly executed in accordance with the requirements of law and the regulations of this Bureau, is hereby accepted.

For the Director

Earl G. Harrington

Cadastral Engineering Staff Officer

1213-a

T46N, R38E.