Office

(4-675a)

Supplemental Plat

Township No. 46 N., Range No. 56 E. Mt. Diablo Meridian

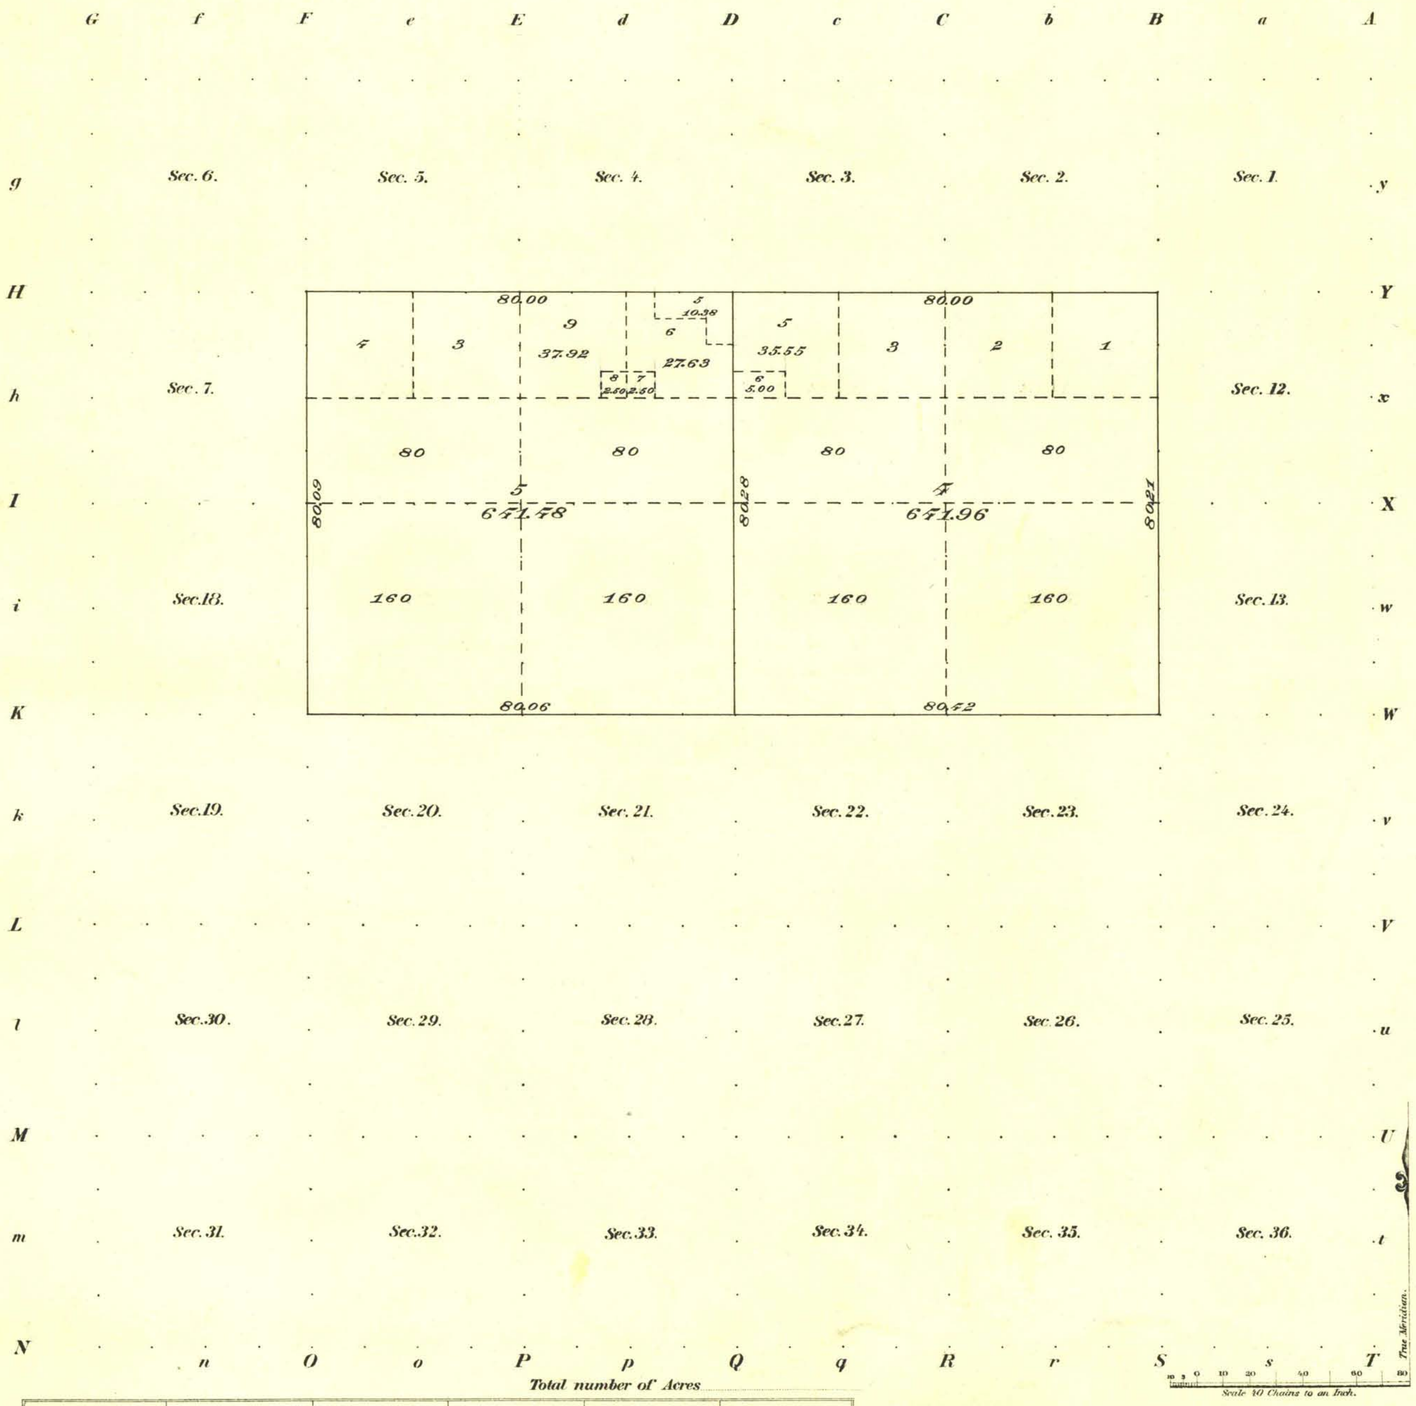

Total number of Acres .....

Surveys Designated	By Whom Surveyed	Date of Contract	Amount of Surveys M. Ch.s Lk.s	When Surveyed	
Township lines					
Subdivisions					

Meanders of

Posts	Courses	Ch.s Lk.s	Posts	Courses	Ch.s Lk.s	Posts	Courses	Ch.s Lk.s

Supplemental Diagram

of

Secs. 4 and 5, Tp. 46 N., R. 56 E., M.D.M.
Nevada
showing special lottings necessary
to complete Hd. Entry No. 07621,
Carson City.

I hereby certify that this supplemental Plat has been prepared in compliance with instructions from the Hon. Commissioner of the Gen. Land Office, contained in letter 'E' AWB, dated Dec. 22, 1910.

U.S. Surveyor-Gen's Office
Reno, Nevada, Jan. 4, 1911.

Matthew Kyle
U.S. Surveyor-General for Nev.

The above Map of Township No. ..... of Range No. ..... Meridian, is strictly conformable to the field notes of the survey thereof on file in this Office, which have been examined and approved.

Surveyor Generals Office. } ..... Sur.r Gen.l

R.W.N.

THE NORRIS PETERS CO. LITHO. WASHINGTON, D. C.

T 46 N., R. 56 E.