ORIGINAL

OFFICIALLY FILED
NEVADA STATE OFFICE
10:00 A.M. March 18, 1975

TOWNSHIP 46 NORTH, RANGE 56 EAST, OF THE MOUNT DIABLO MERIDIAN, NEVADA

DEPENDENT RESURVEY

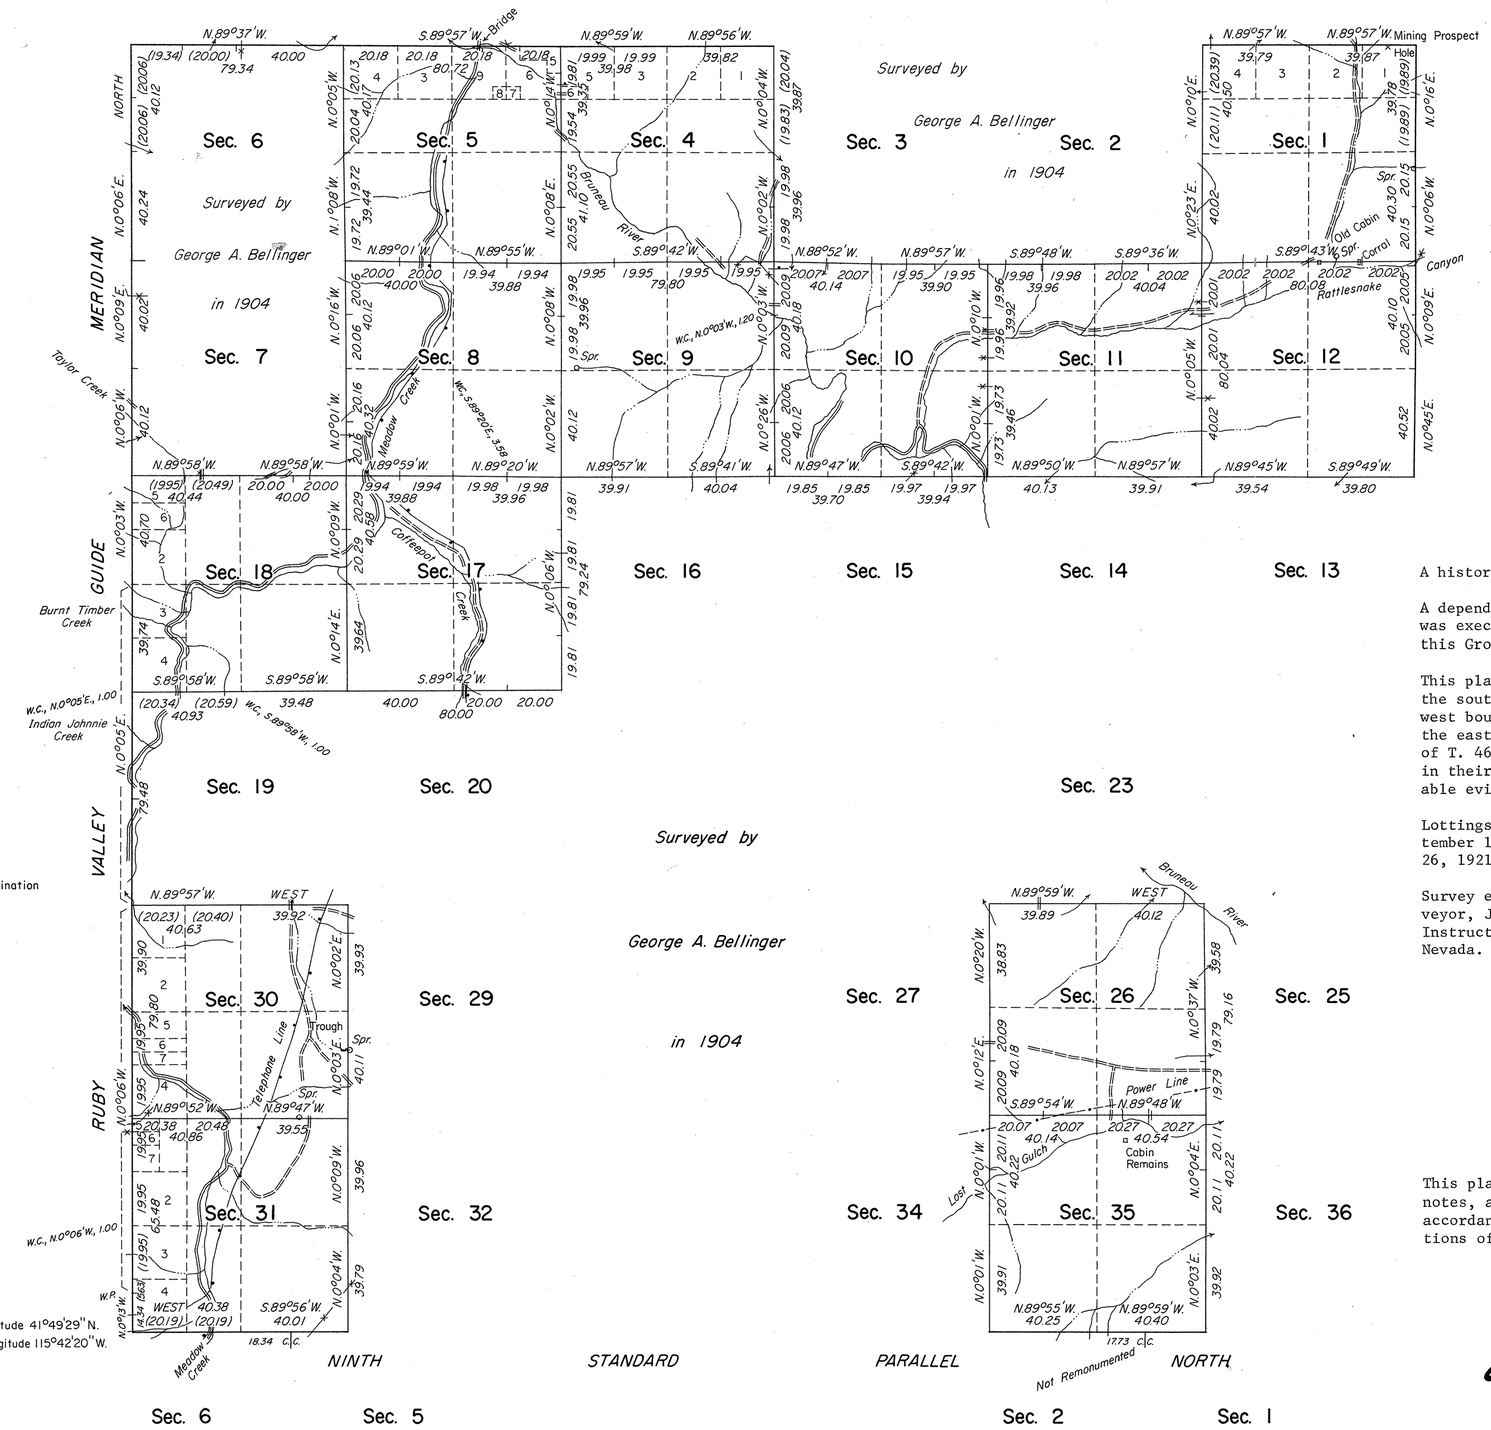

A history of surveys is contained in the field notes.

A dependent resurvey of portions of the north boundary was executed concurrently under T. 47 N., R. 56 E., of this Group.

This plat represents a dependent resurvey of portions of the south boundary (Ninth Standard Parallel North), the west boundary (Ruby Valley Guide Meridian), a portion of the east boundary and a portion of the subdivisional lines of T. 46 N., R. 56 E., designed to restore the corners in their original locations according to the best available evidence.

Lottings and areas are as shown on the plats approved September 15, 1905, January 4, 1911, May 29, 1918, and March 26, 1921.

Survey executed by Gerald W. Hochstrasser, Cadastral Surveyor, July 19, 1971 to August 14, 1972, under Special Instructions dated June 30, 1971, for Group no. 482, Nevada.

UNITED STATES DEPARTMENT OF THE INTERIOR
BUREAU OF LAND MANAGEMENT
Washington, D.C. March 18, 1975

This plat is strictly conformable to the approved field notes, and the survey, having been correctly executed in accordance with the requirements of law and the regulations of this Bureau, is hereby accepted.

For the Director

Bernard W. Hislop
Chief, Division of Cadastral Survey