ORIGINAL

OFFICIALLY FILED
NEVADA STATE OFFICE
at 10:00 AM on May 6, 2004

TOWNSHIP 47 NORTH, RANGE 58 EAST, OF THE MOUNT DIABLO MERIDIAN, NEVADA

DEPENDENT RESURVEY AND SUBDIVISION

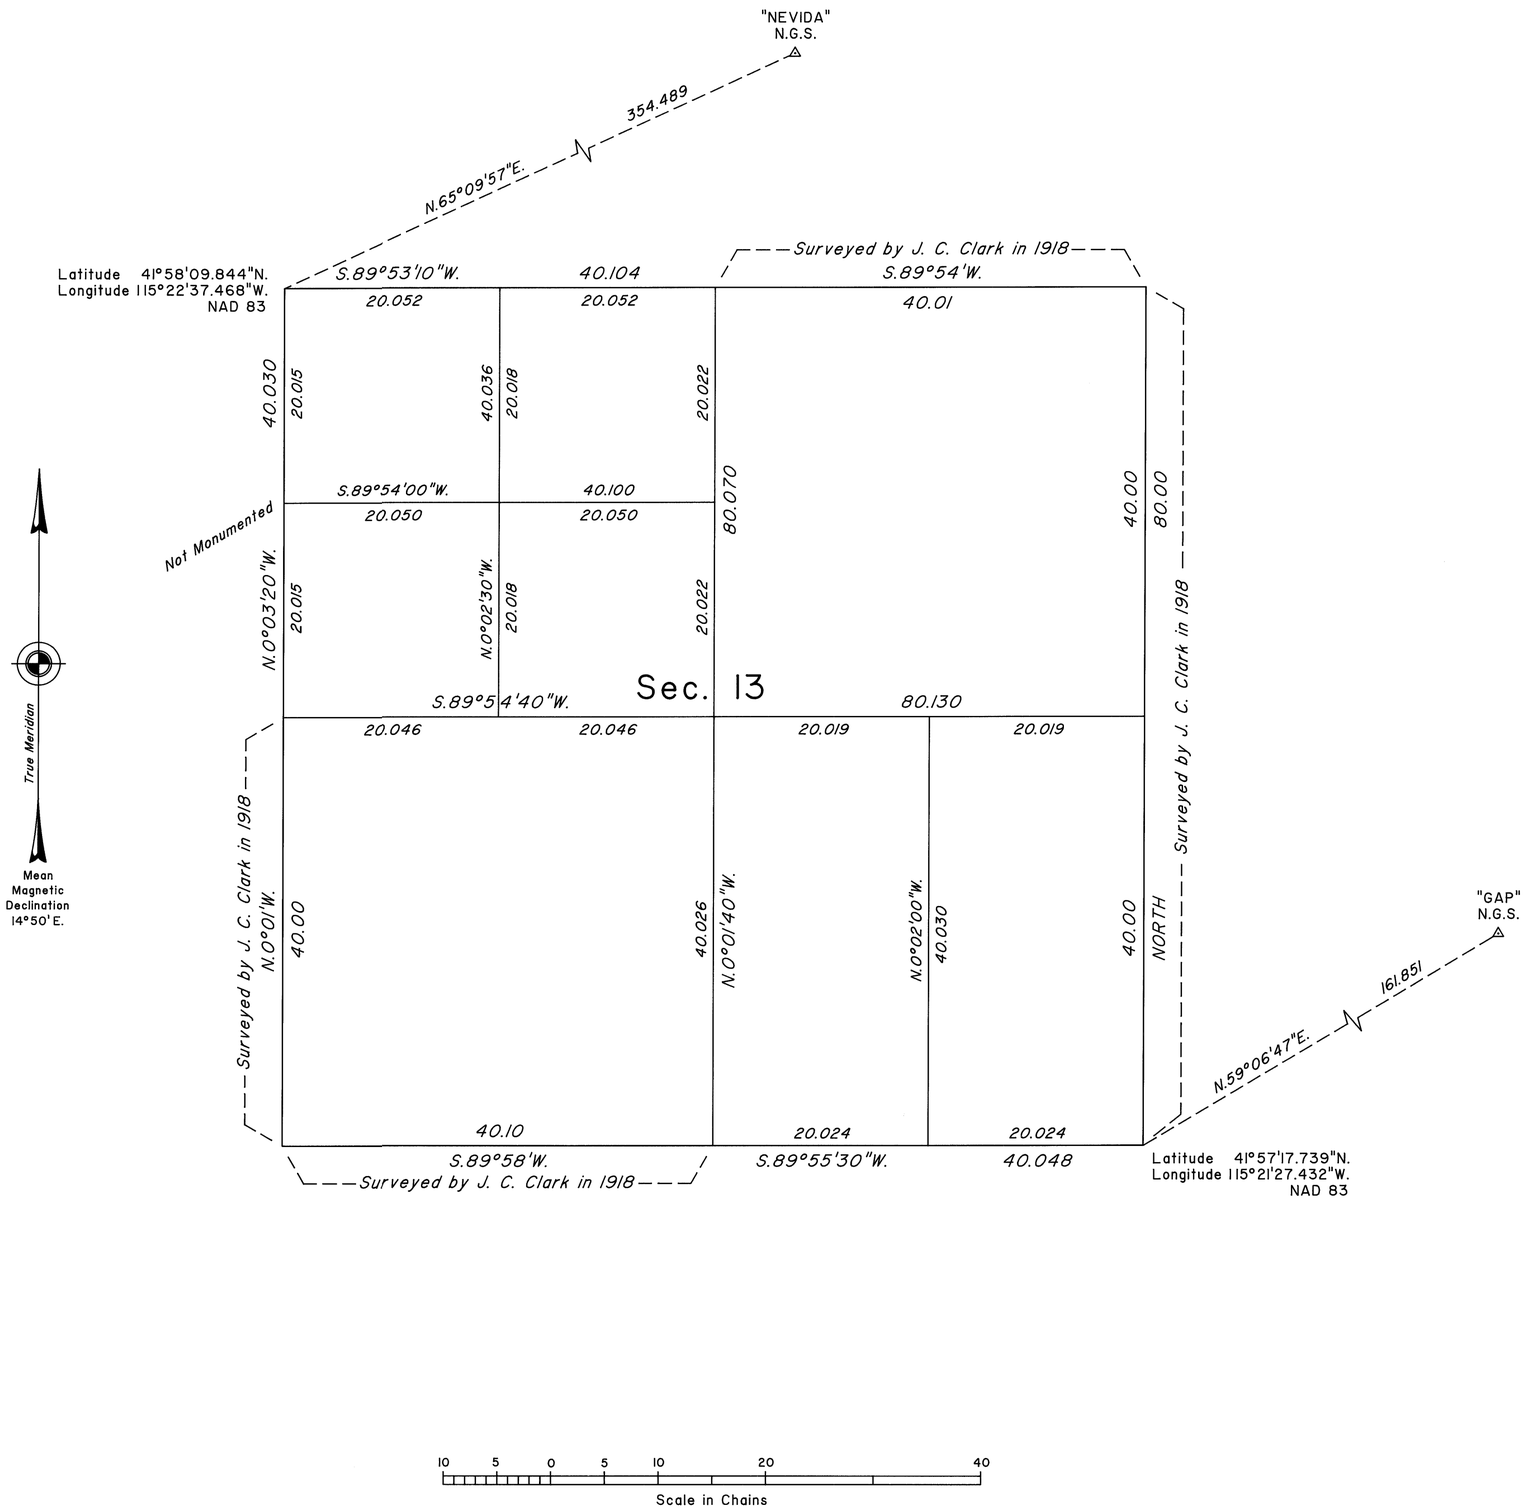

A history of surveys is contained in the field notes.

This plat represents the dependent resurvey of a portion of the subdivisional lines designed to restore the corners in their true original locations according to the best available evidence, and the subdivision of section 13, Township 47 North, Range 58 East, Mount Diablo Meridian, Nevada.

Except as indicated hereon, the lottings and areas are as shown on the plat approved April 26, 1919.

Survey executed by William D. Kimmel, Cadastral Surveyor, beginning June 3, 2003, and completed June 24, 2003, pursuant to Special Instructions dated May 22, 2003, and Amended Special Instructions dated October 3, 2003, for Group No. 812, Nevada.

UNITED STATES DEPARTMENT OF THE INTERIOR
BUREAU OF LAND MANAGEMENT

Reno, Nevada May 4, 2004

This plat is strictly conformable to the approved field notes, and the survey, having been correctly executed in accordance with the requirements of law and the regulations of this Bureau, is hereby accepted.

For the Director

David J. Clark

Acting Chief Cadastral Surveyor, Nevada

T.47N., R.58E., M.D.M.